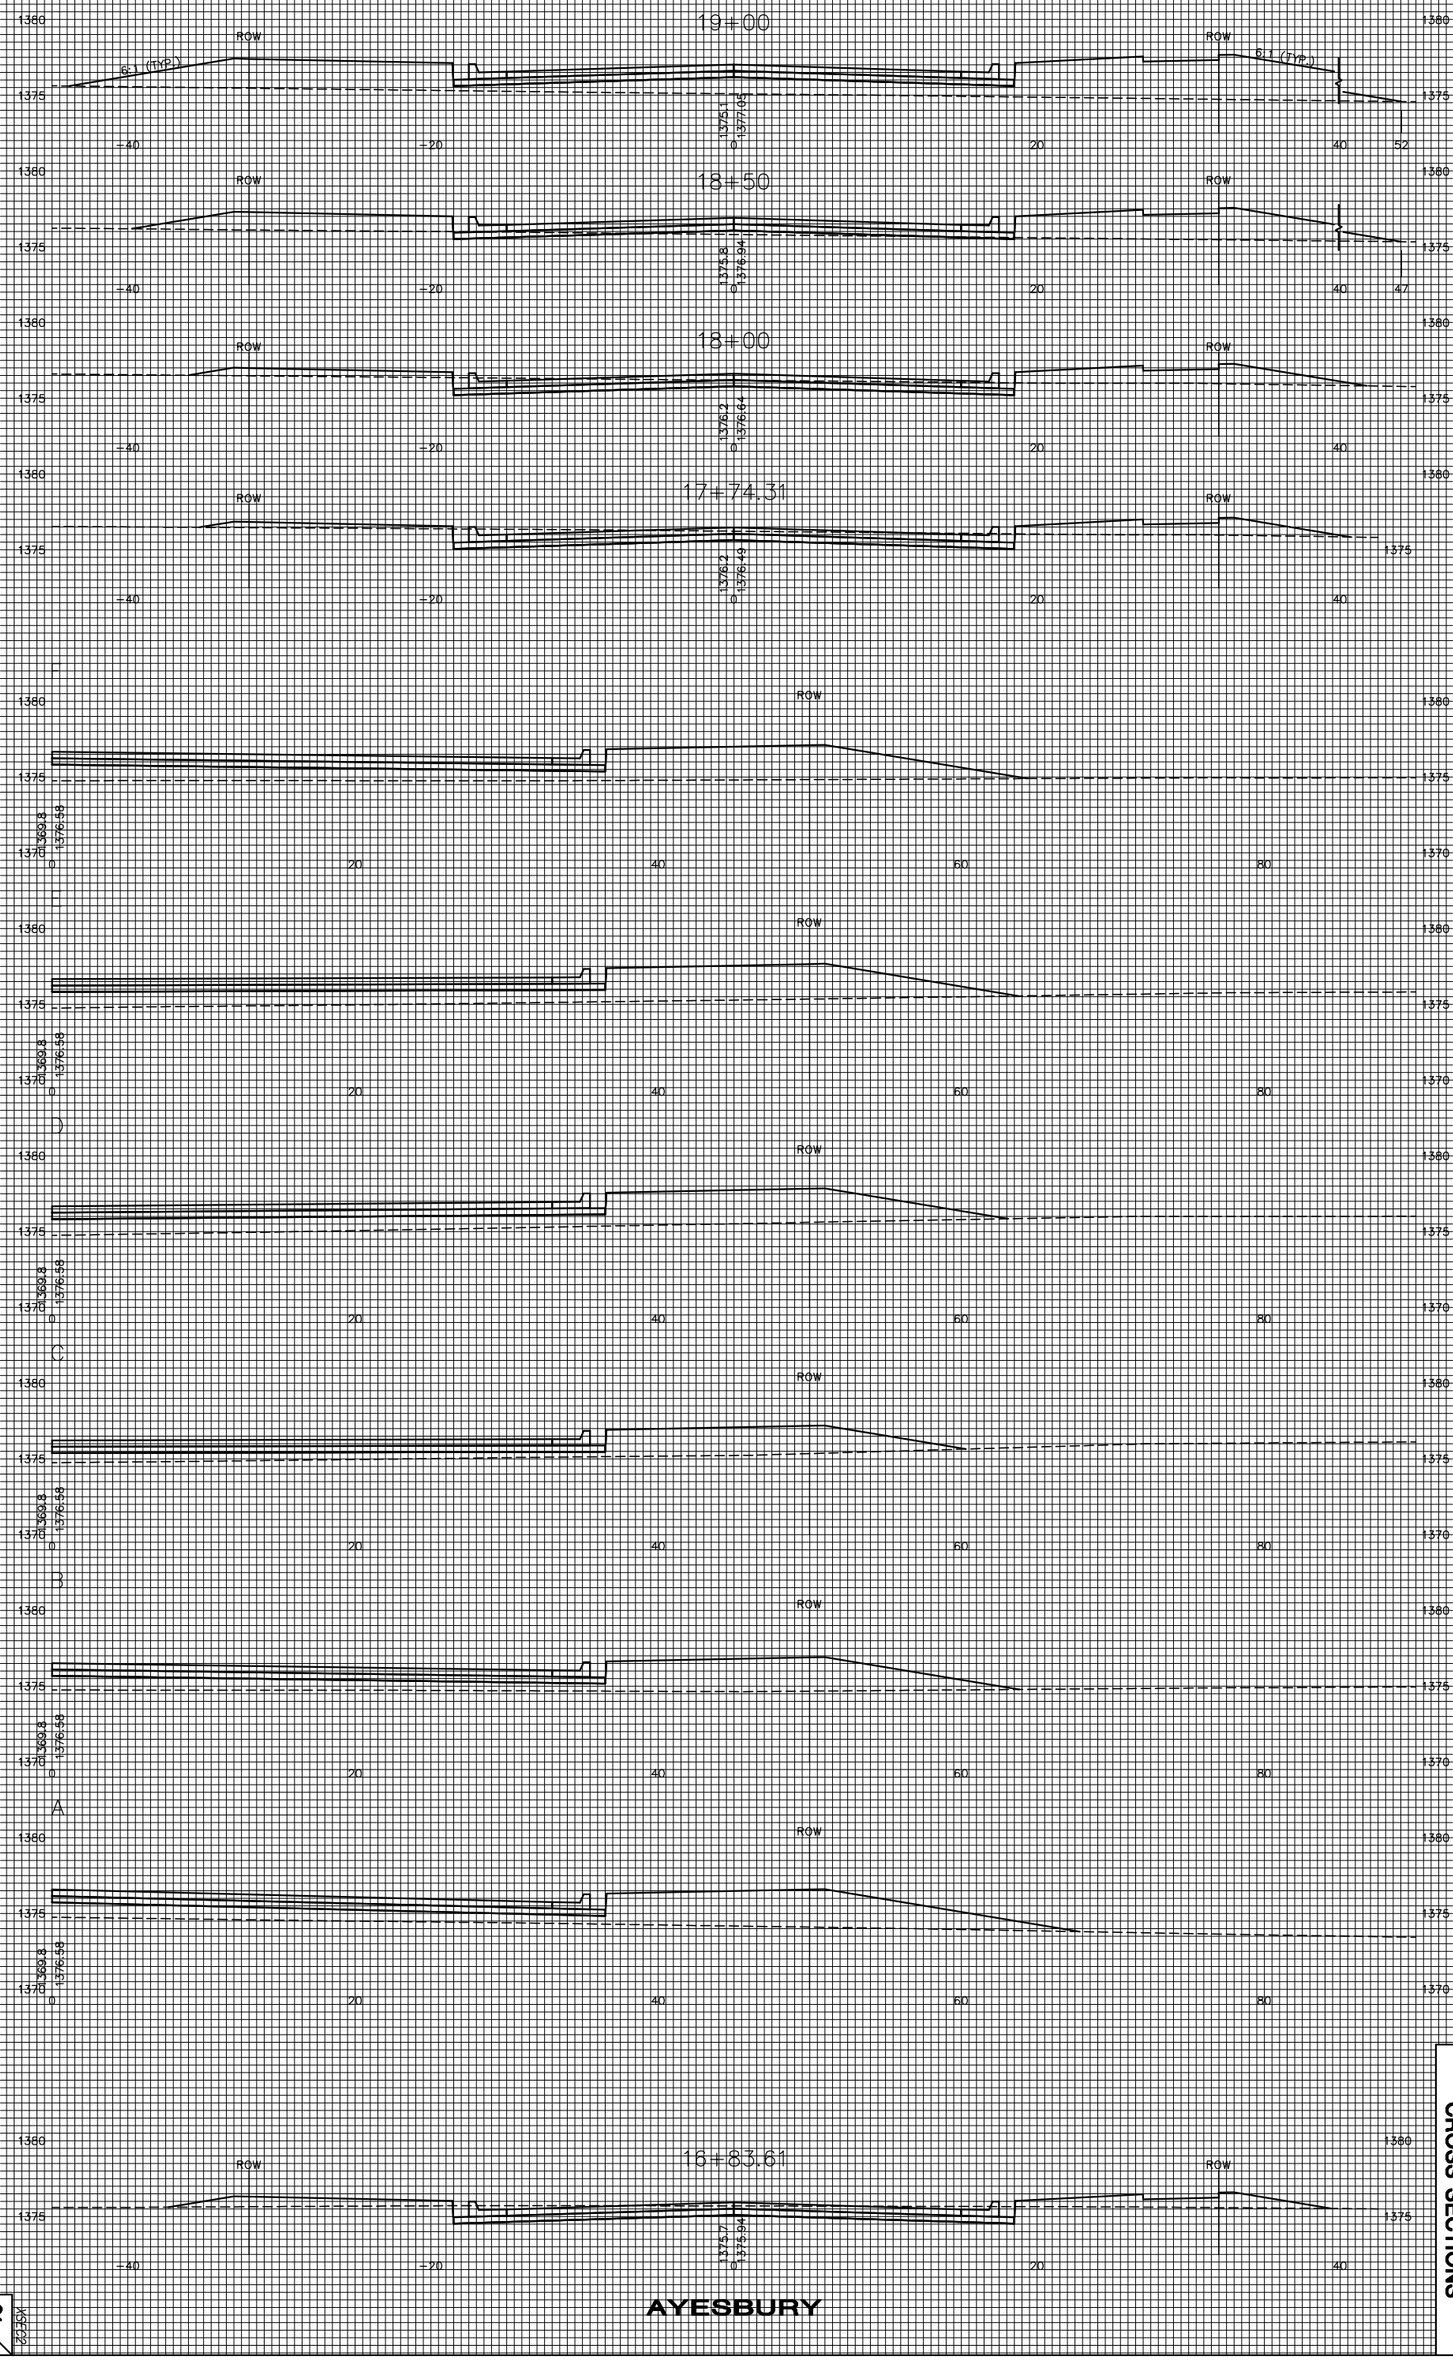

AYESBURY

HAWTHORNE THIRD ADD.
AYESBURY
CROSS SECTIONS