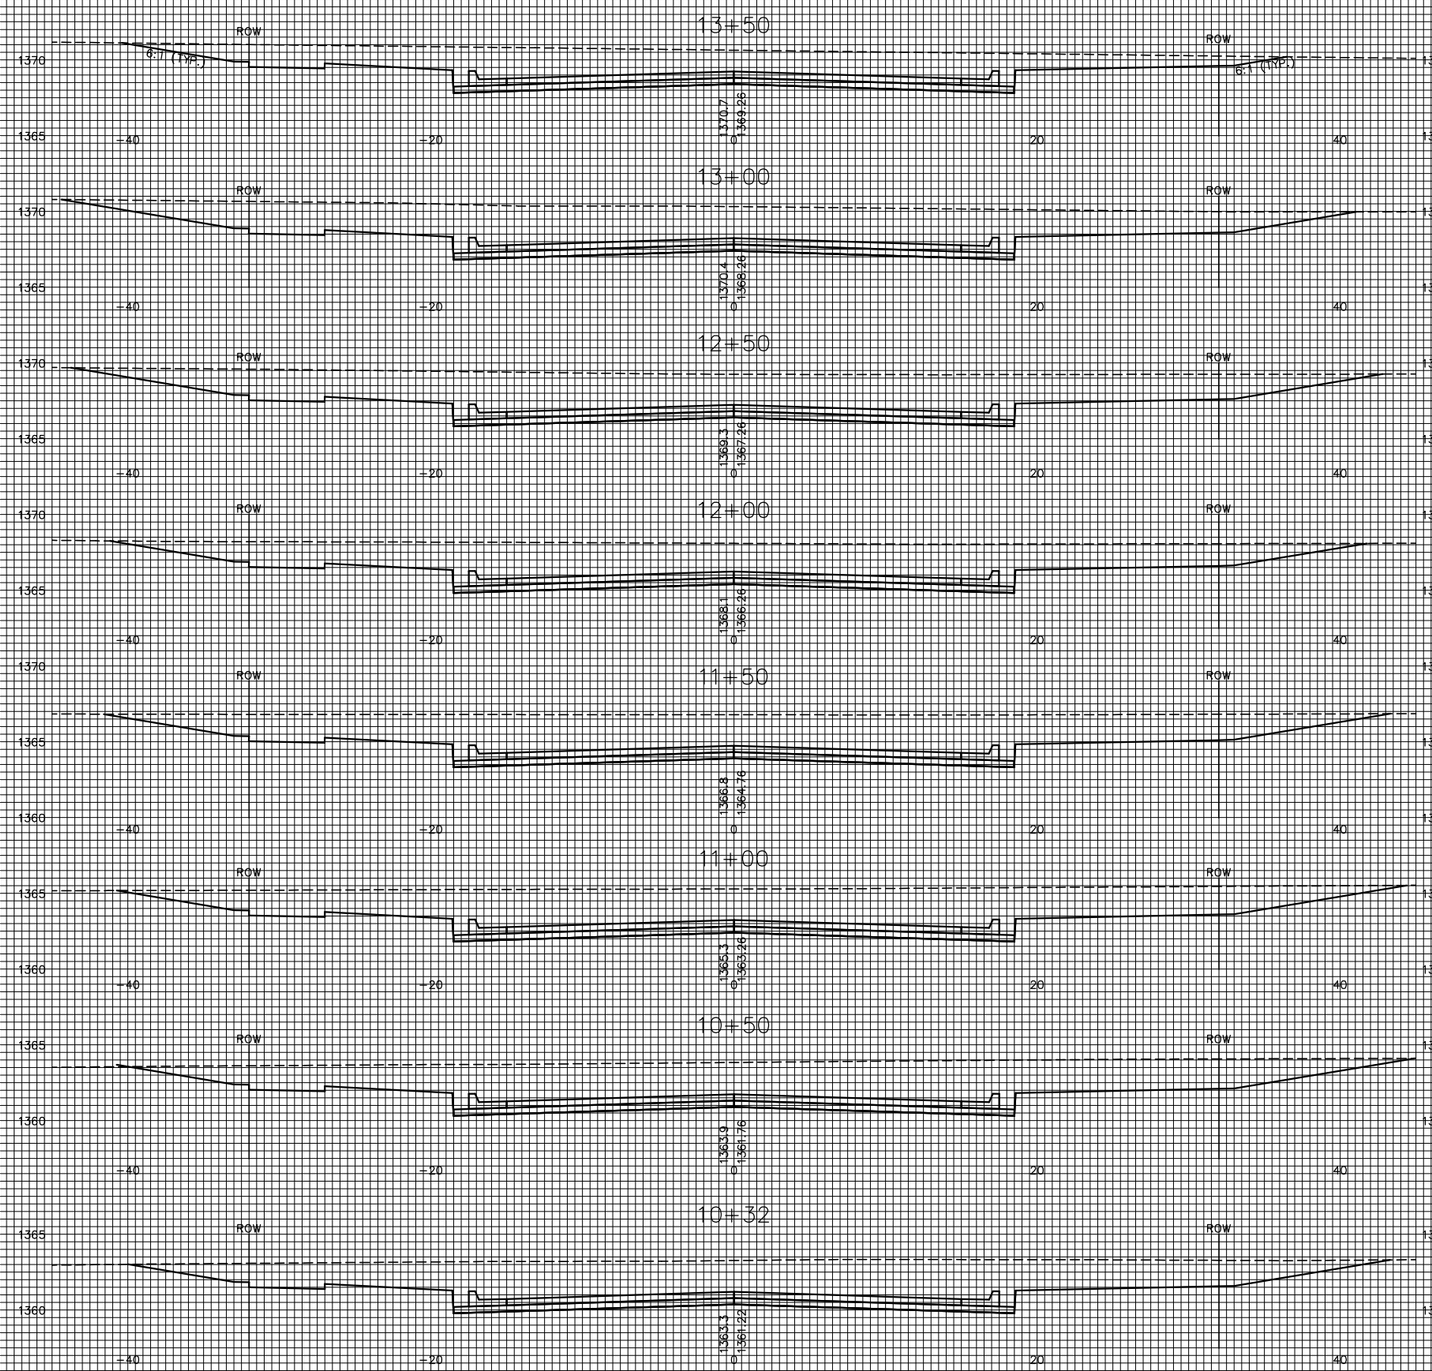

HAWTHORNE THIRD ADD.
AYESBURY / BOXTHORN
CROSS SECTIONS

32
39