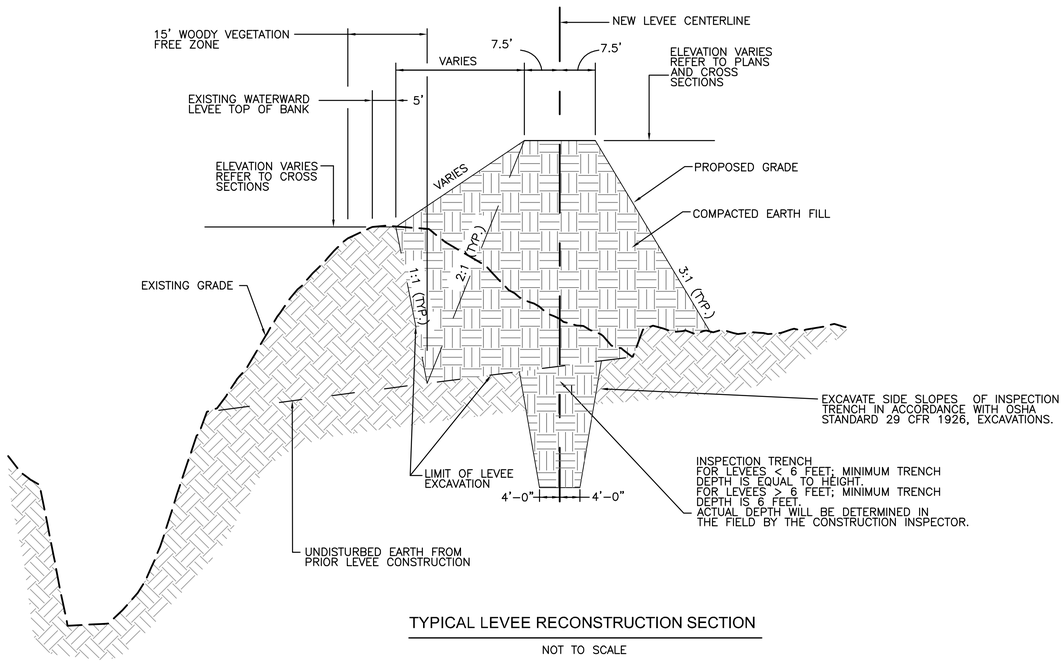

TYPICAL LEVEE RECONSTRUCTION SECTION

NOT TO SCALE

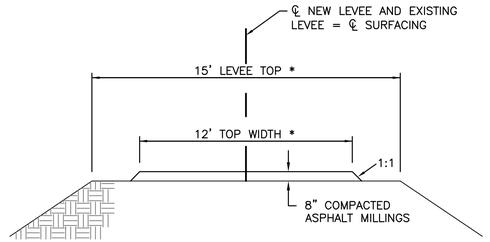

* WHERE EXISTING LEVEE TOPS ARE 10' WIDE, ASPHALT MILLING WIDTH SHALL BE 8'.

TYPICAL LEVEE SURFACING SECTION

NOT TO SCALE

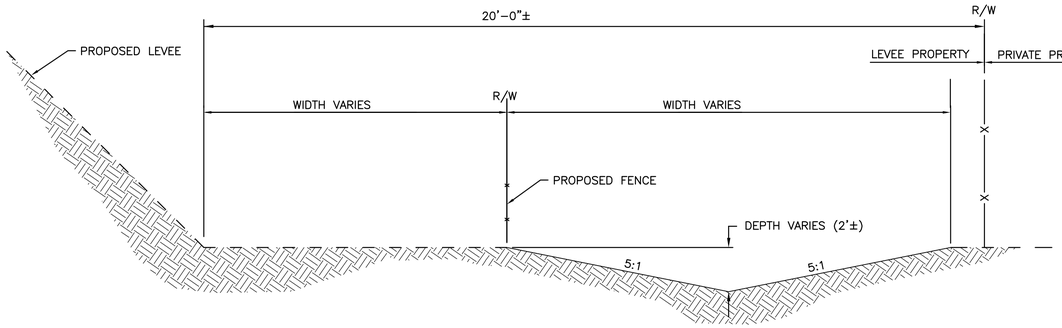

DRAINAGE DITCH TYPICAL SECTION

(STA. 167+44.73 TO STA. 178+65.02)

TYPICAL LEVEE HEIGHT EXTENSION AND LEVEE TIE-IN TO EXISTING

(STA. 148+68.75 TO STA. 150+00.00, STA. 173+00.00 TO STA. 174+42.89 AND STA. 206+11.81 TO STA. 214+65.64)

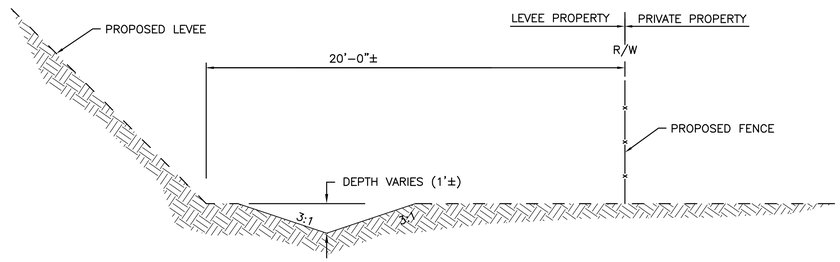

DRAINAGE SWALE TYPICAL SECTION

(STA. 181+21.99 TO STA. 192+97.59)

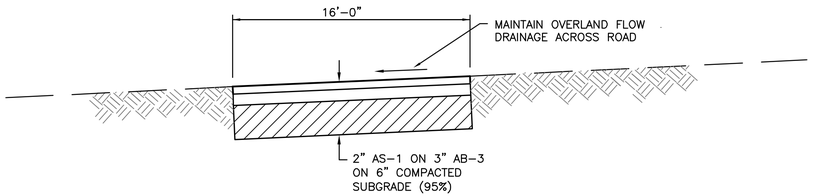

TEMPORARY AND PERMANENT ACCESS ROAD TYPICAL SECTION

MARK	DESCRIPTION	DATE	APPR.

MKEC ENGINEERING CONSULTANTS, INC.
411 N. WEBB ROAD
WICHITA, KS. 67206
316-684-9600

CITY OF WICHITA

LEVEE 'S'
WICHITA-VALLEY CENTER LOCAL FLOOD PROTECTION PROJECT
WICHITA, KANSAS

PREPARED FOR
THE CITY OF WICHITA, KANSAS
455 N. MAIN STREET
WICHITA, KANSAS 67202

DESIGNED BY: JAY R. ANGLEMYER		DATE: 09/Oct/12	
DWN BY: STAFF	CKD BY: STAFF	APP BY: JRA	
FILE NAME: J:\Civil\07866\dwg\TITLE\07866-TYP SEC			
MKEC PROJ. NO. 0701040866			

LEVEE S
TYPICAL SECTIONS & CONSTRUCTION NOTES

G-1.03

SHEET 4 OF 64