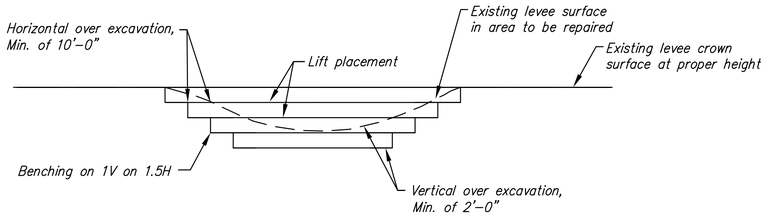

① ELEVATION VIEW

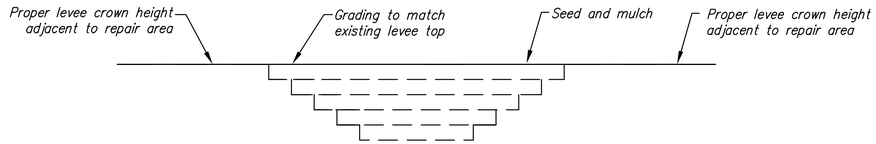

② ELEVATION VIEW

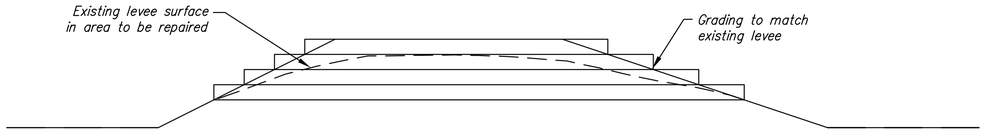

① SECTION

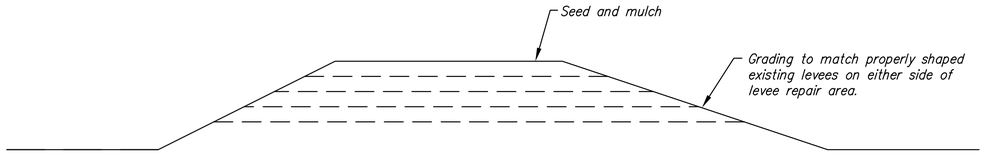

② SECTION

TYPICAL EXISTING LEVEE REPAIR PATCH – SEQUENCE OF WORK

MARK	DESCRIPTION	DATE	APPR.

MKEC ENGINEERING CONSULTANTS, INC.
411 N. WEBB ROAD
WICHITA, KS. 67206
316 - 684 - 9600

CITY OF WICHITA

LEVEE 'S'
WICHITA-VALLEY CENTER LOCAL
FLOOD PROTECTION PROJECT
WICHITA, KANSAS

PREPARED FOR
THE CITY OF WICHITA, KANSAS
455 N. MAIN STREET
WICHITA, KANSAS 67202

DESIGNED BY:		DATE:
JAY R. ANGLEMYER		09/Oct/12
DWN BY:	CKD BY:	APP BY:
STAFF	STAFF	JRA

FILE NAME:
J:\Civil\07866\dwg\Details\07866 S-Spot Grading Dtls

MKEC PROJ. NO. 0701040866

LEVEE S
SPOT GRADING
DETAILS

SP-3.01

SHEET 24 OF 64