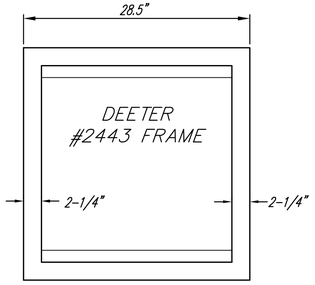

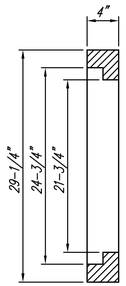

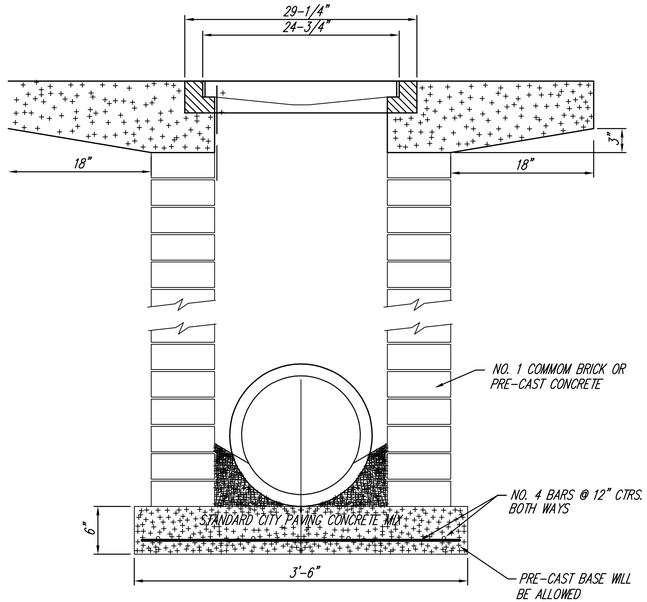

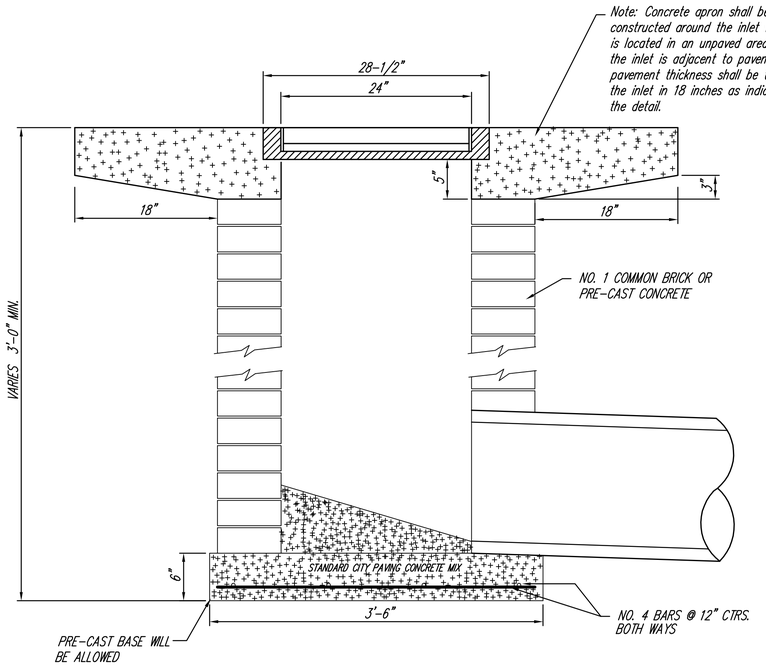

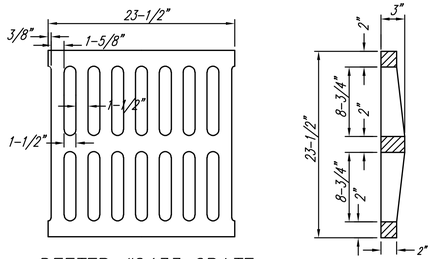

DEETER #2433 GRATE

NOTE: Grates shell be imprinted on the top surface with "CITY OF WICHITA" using letters at least 1" in height. Other marking methods may be approved by the engineer.

24" x 24" FRAME AND GRATE DETAIL

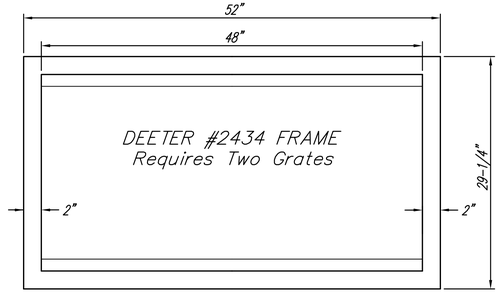

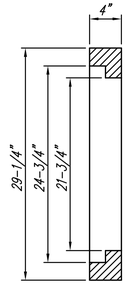

DOUBLE 24" x 24" FRAME DETAIL

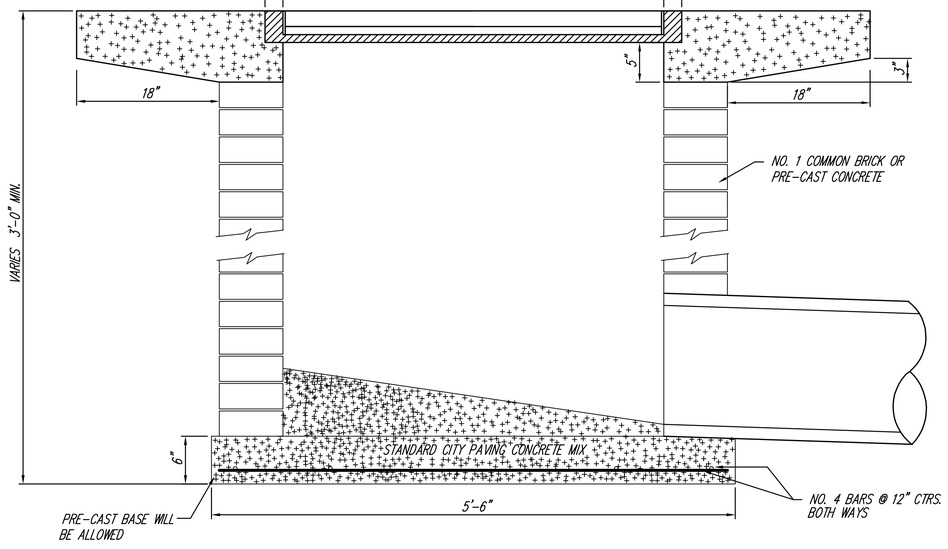

NOTE:
BRICK MASONRY MAY BE SUBSTITUTED WITH PRE-CAST UNITS.

MARK	DESCRIPTION	DATE	APPR.

MKEC ENGINEERING CONSULTANTS, INC.
411 N. WEBB ROAD
WICHITA, KS. 67206
316-684-9600

CITY OF WICHITA

LEVEE 'S'
WICHITA-VALLEY CENTER LOCAL FLOOD PROTECTION PROJECT
WICHITA, KANSAS

PREPARED FOR
THE CITY OF WICHITA, KANSAS
455 N. MAIN STREET
WICHITA, KANSAS 67202

DESIGNED BY:		DATE:
JAY R. ANGLEMYER		09/Oct/12
DWN BY:	CKD BY:	APP BY:
STAFF	STAFF	JRA

FILE NAME: s:\Civil\07866\dwg\Details\07866 DROP INLE

MKEC PROJ. NO. 0701040866

LEVEE S
DROP INLET
DETAIL
D-2.03
SHEET 32 OF 64