COUNTY	STATE	PROJECT NO.	YEAR	SHEET NO.	TOTAL SHEETS
SEDGWICK	KANSAS	87 N-0386-01	2009	59	255

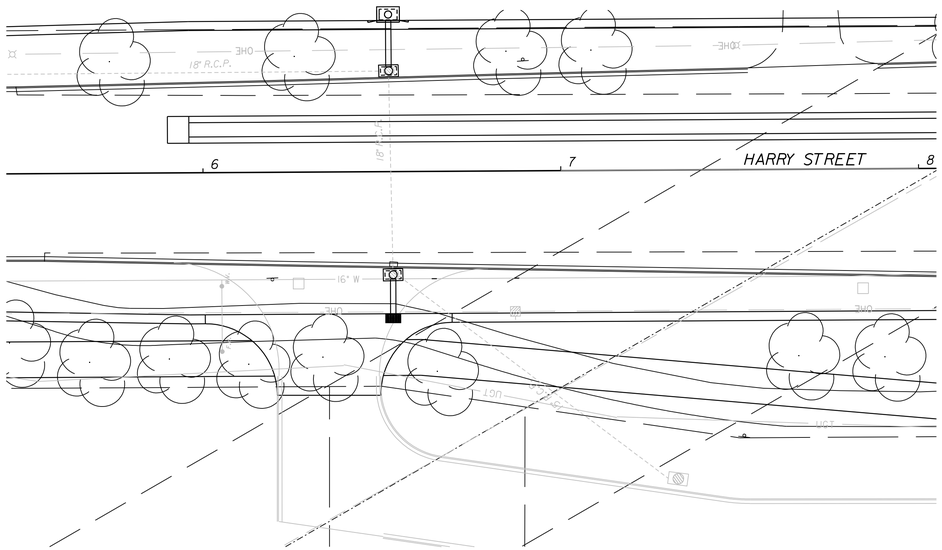

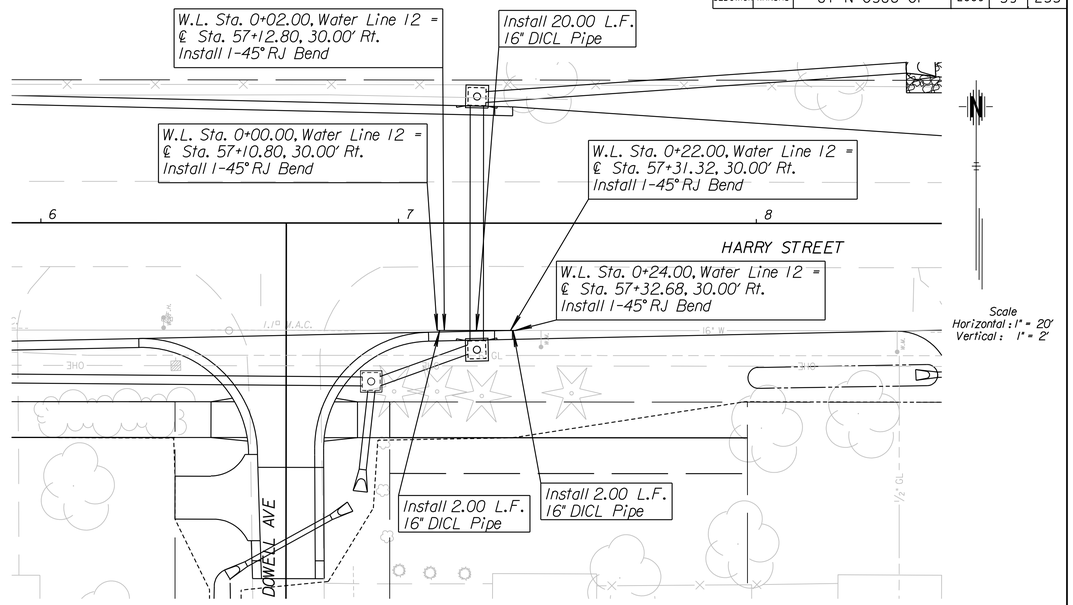

Field Engineer to determine whether water line relocation is required at all locations.

City of Wichita B.M. Brass Disk on traffic signal base
48.42' Lt. ℄ Sta. 50+31.97 El. 1343.91

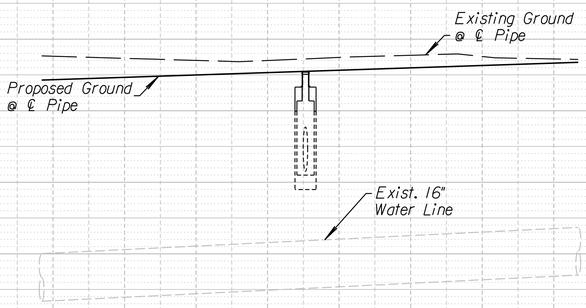

City of Wichita B.M. Brass Disk on traffic signal base
48.42' Lt. ℄ Sta. 50+31.97 El. 1343.91

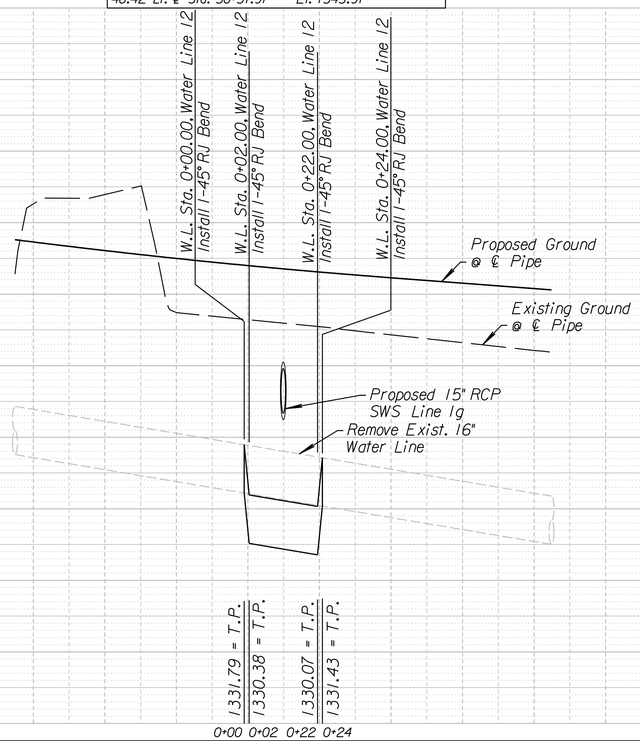

K:\3578A\CADD\SHEETS\ROADWAY\DETAILS\GRNWHWL4.dgn

SURV. - PLOT | CADD | DES. | RAN | DR. | JR | TR. | CKD. | JJR | APP. -