COUNTY	STATE	PROJECT NO.	YEAR	SHEET NO.	TOTAL SHEETS
SEDGWICK	KANSAS	87 N-0386-01	2009	69	255

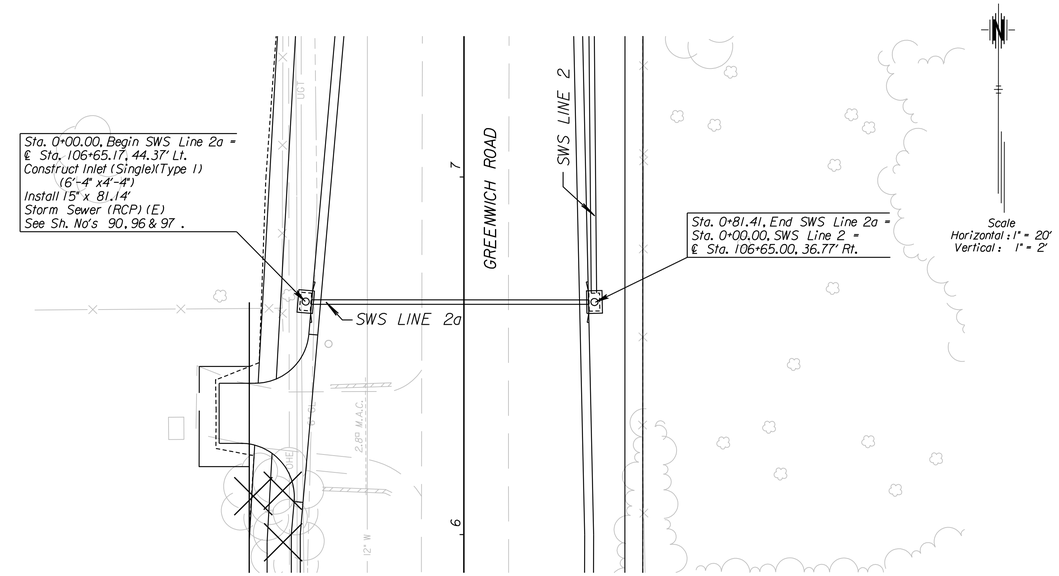

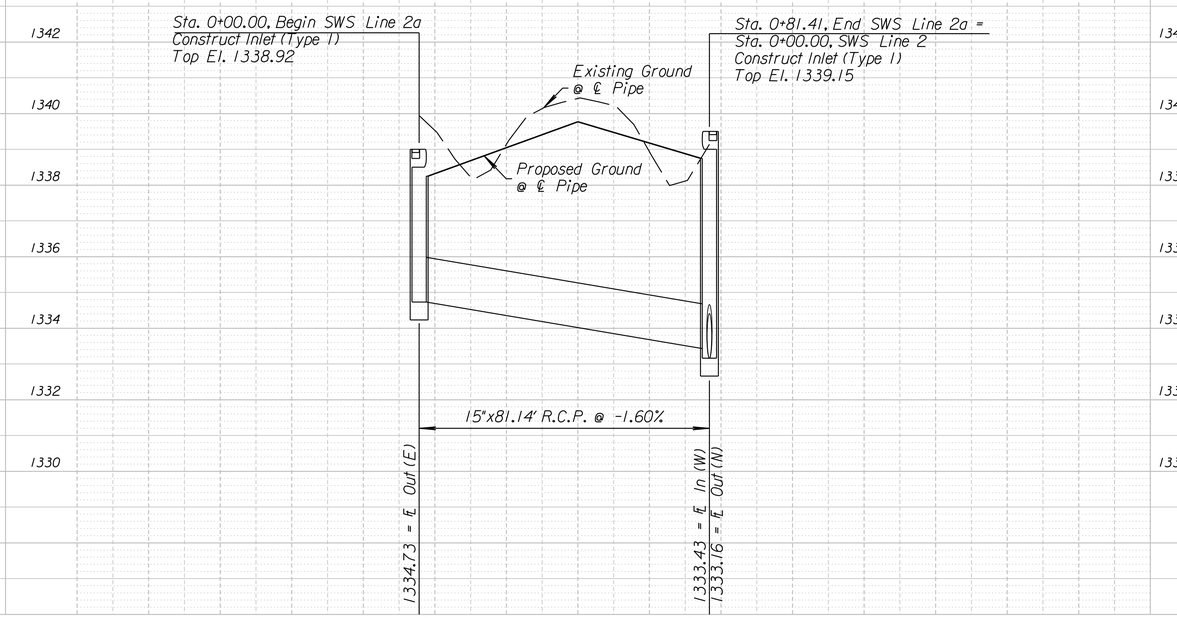

SURV.	-	PLOT	CADD	DES.	RAN	DR.	JR	TR.	CKD.	JJR	APP.	-

K:\35751A\CADD\SHEETS\DRAINAGE\GRNWHS10203.dgn