COUNTY	STATE	PROJECT NO.	YEAR	SHEET NO.	TOTAL SHEETS
SEDGWICK	KANSAS	87 N-0386-01	2009	74	255

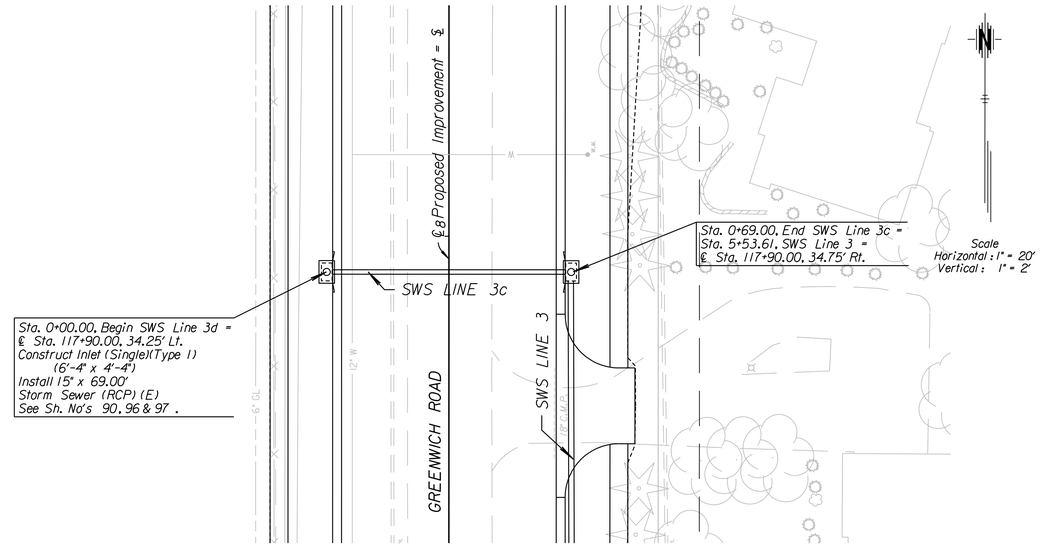

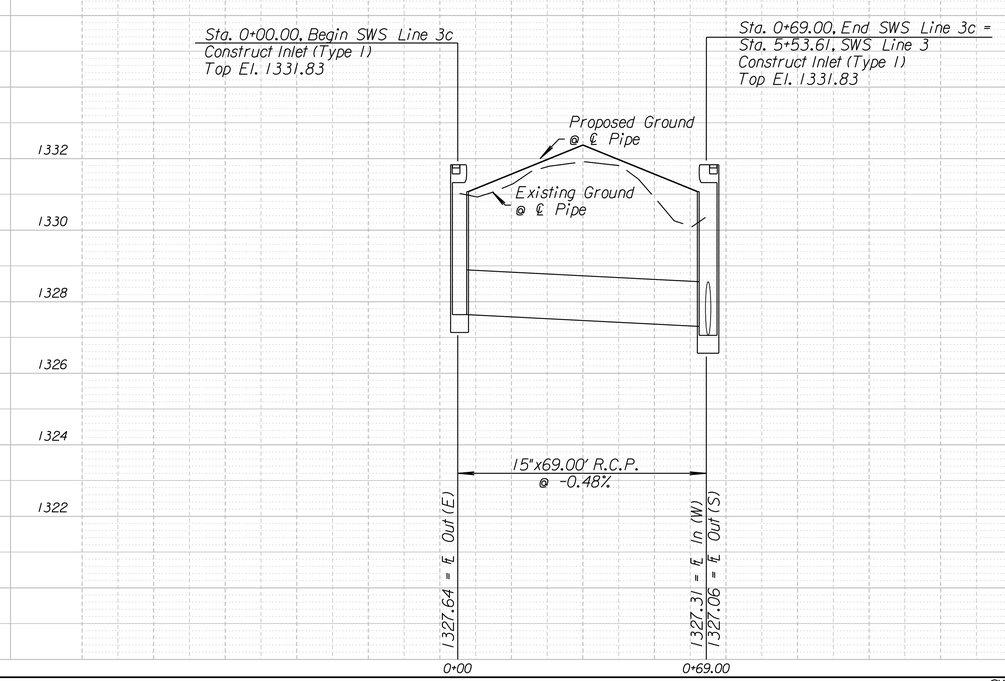

SURV.	PLOT	CADD	DES.	RAN	DR.	JR	TR.	CKD.	JJR	APP.
-										-

K:\35751\CADD\SHEETS\DRAINAGE\GRNWHS10304.dgn