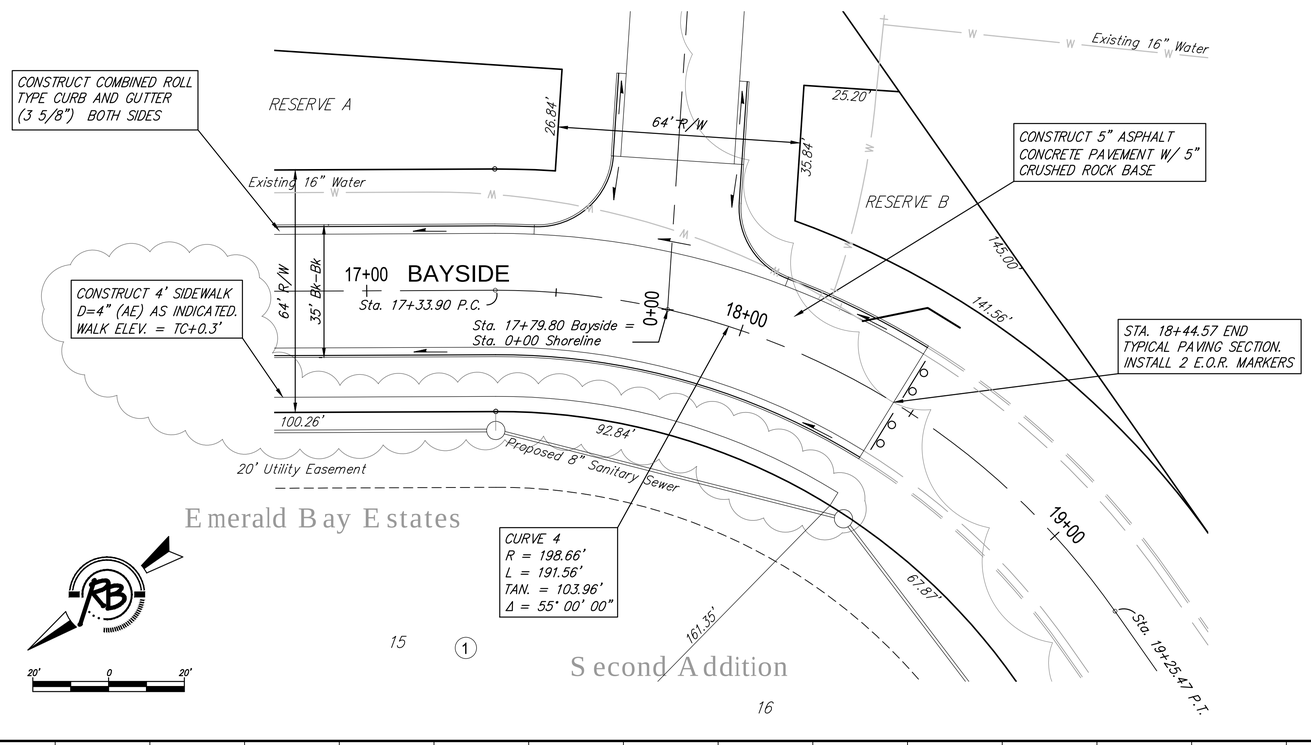

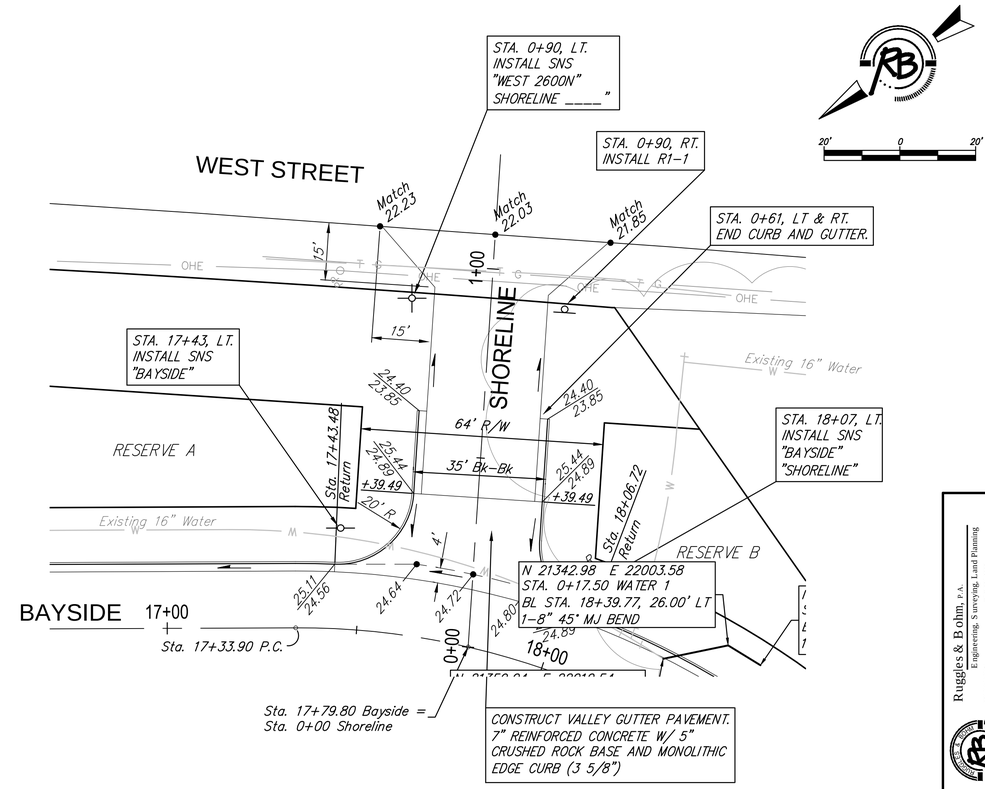

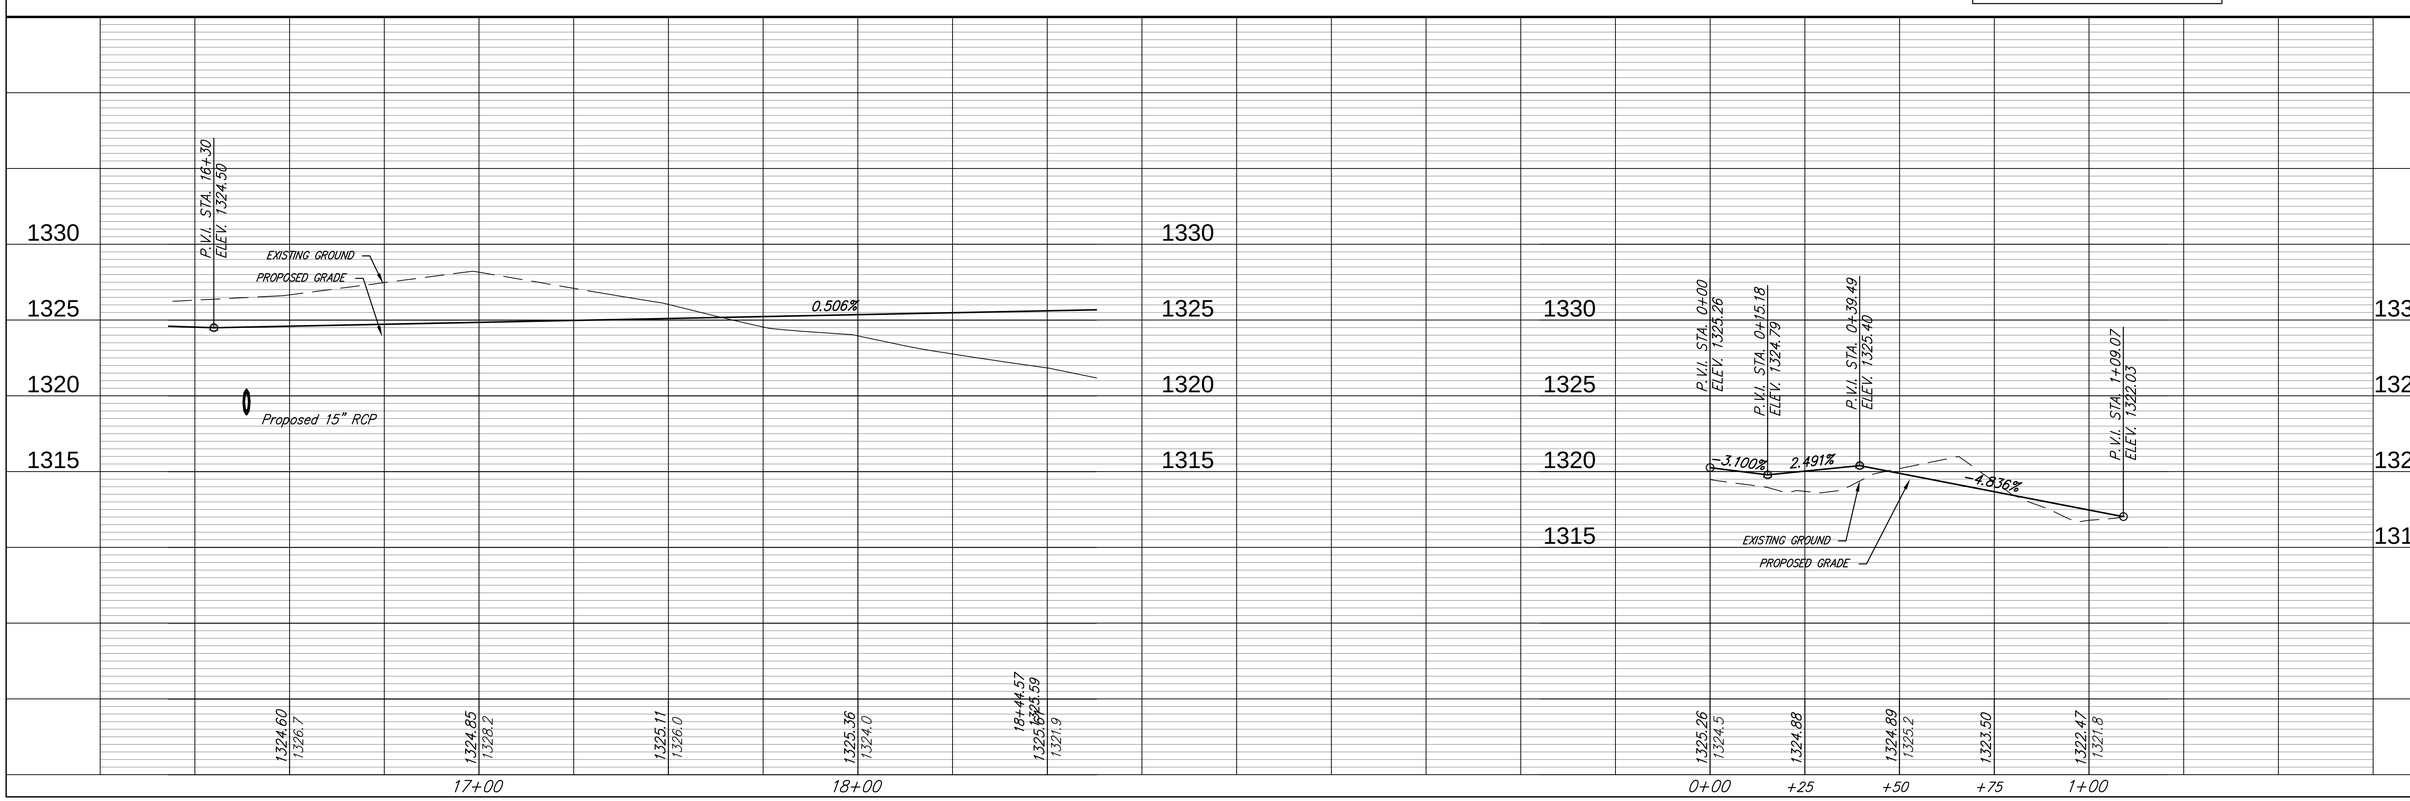

Ruggles & Bohm, P.A.
Engineering, Surveying, Land Planning
Wichita, Kansas 67203
(316) 264-4421 tel
(316) 264-4423 fax
E-mail: info@rbkansas.com
www.rbkansas.com

DESIGN AML	DRAWN RA
UTILITY	DATE
REVISED	REVIEW
PROJECT NUMBER .	DRAWING FILE ENGINEERING BASE {05 Line 1}

EMERALD BAY 2ND ADD. PAVING IMPROVEMENTS
BAYSIDE
WICHITA, KANSAS

RB JOB 3367E

SHEET 6 OF 24