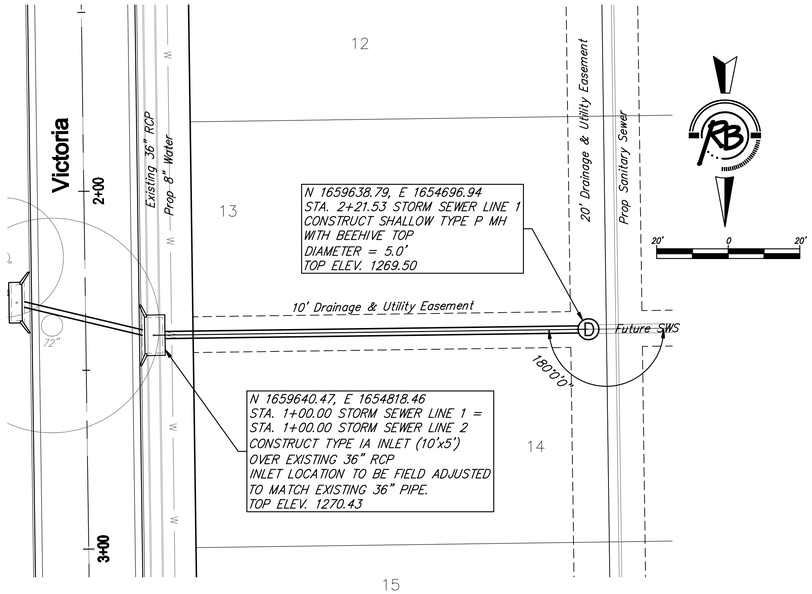

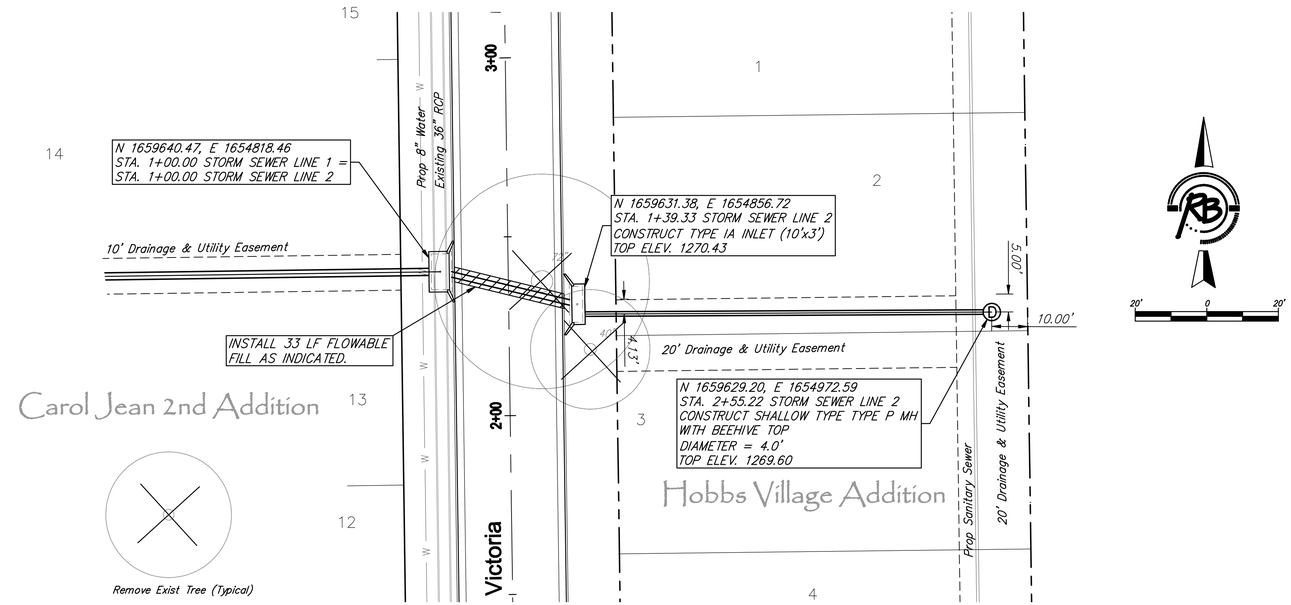

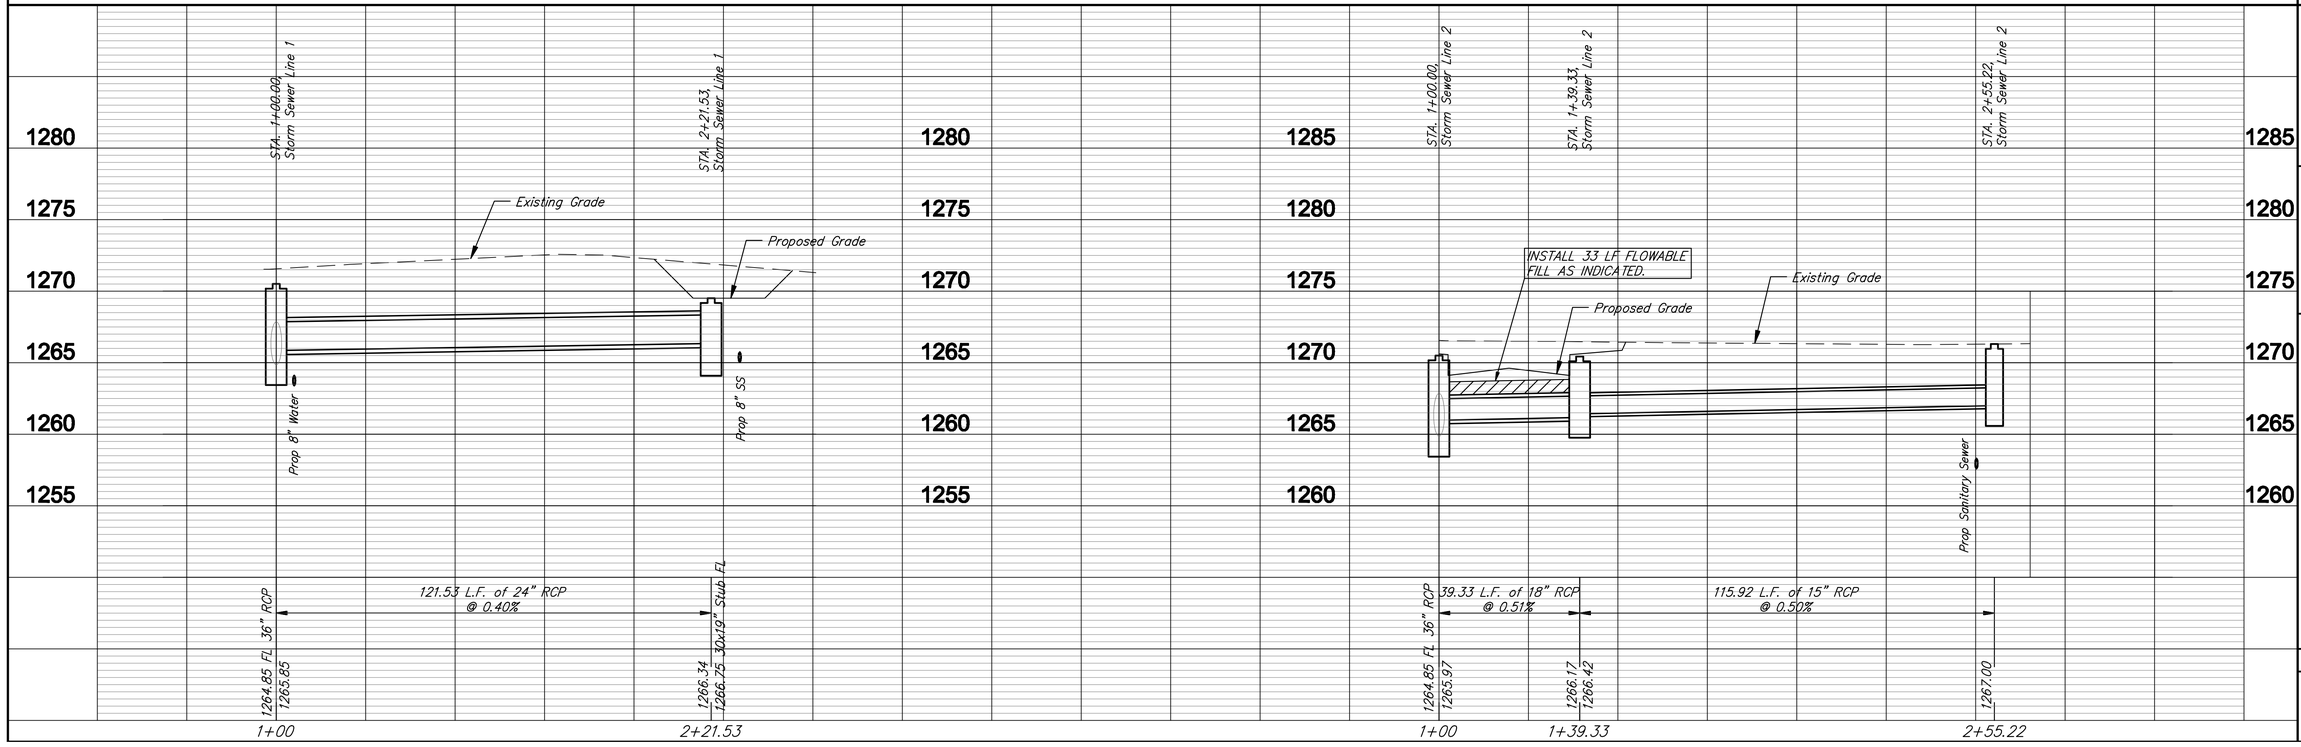

Rieger & Boden, P.A.
Engineering Surveying Land Planning
8300 Madison Blvd.
Suite 100
Madison, TN 37115
(615) 868-2801
(615) 868-2804 fax
www.rieger-boden.com

DRAWN EJG	REVISED Feb. 16, 2010
VERIFY EJG	DATE Sept. 2, 2009

PROJECT NUMBER

DRAWING FILE Engineering Base (SWS Line 1 & 2)

Carol Jean 2nd/Hobbs Village Addition
Storm Sewer Lines 1 & 2
WICHITA, KANSAS

R&B JOB 3311E

10
25