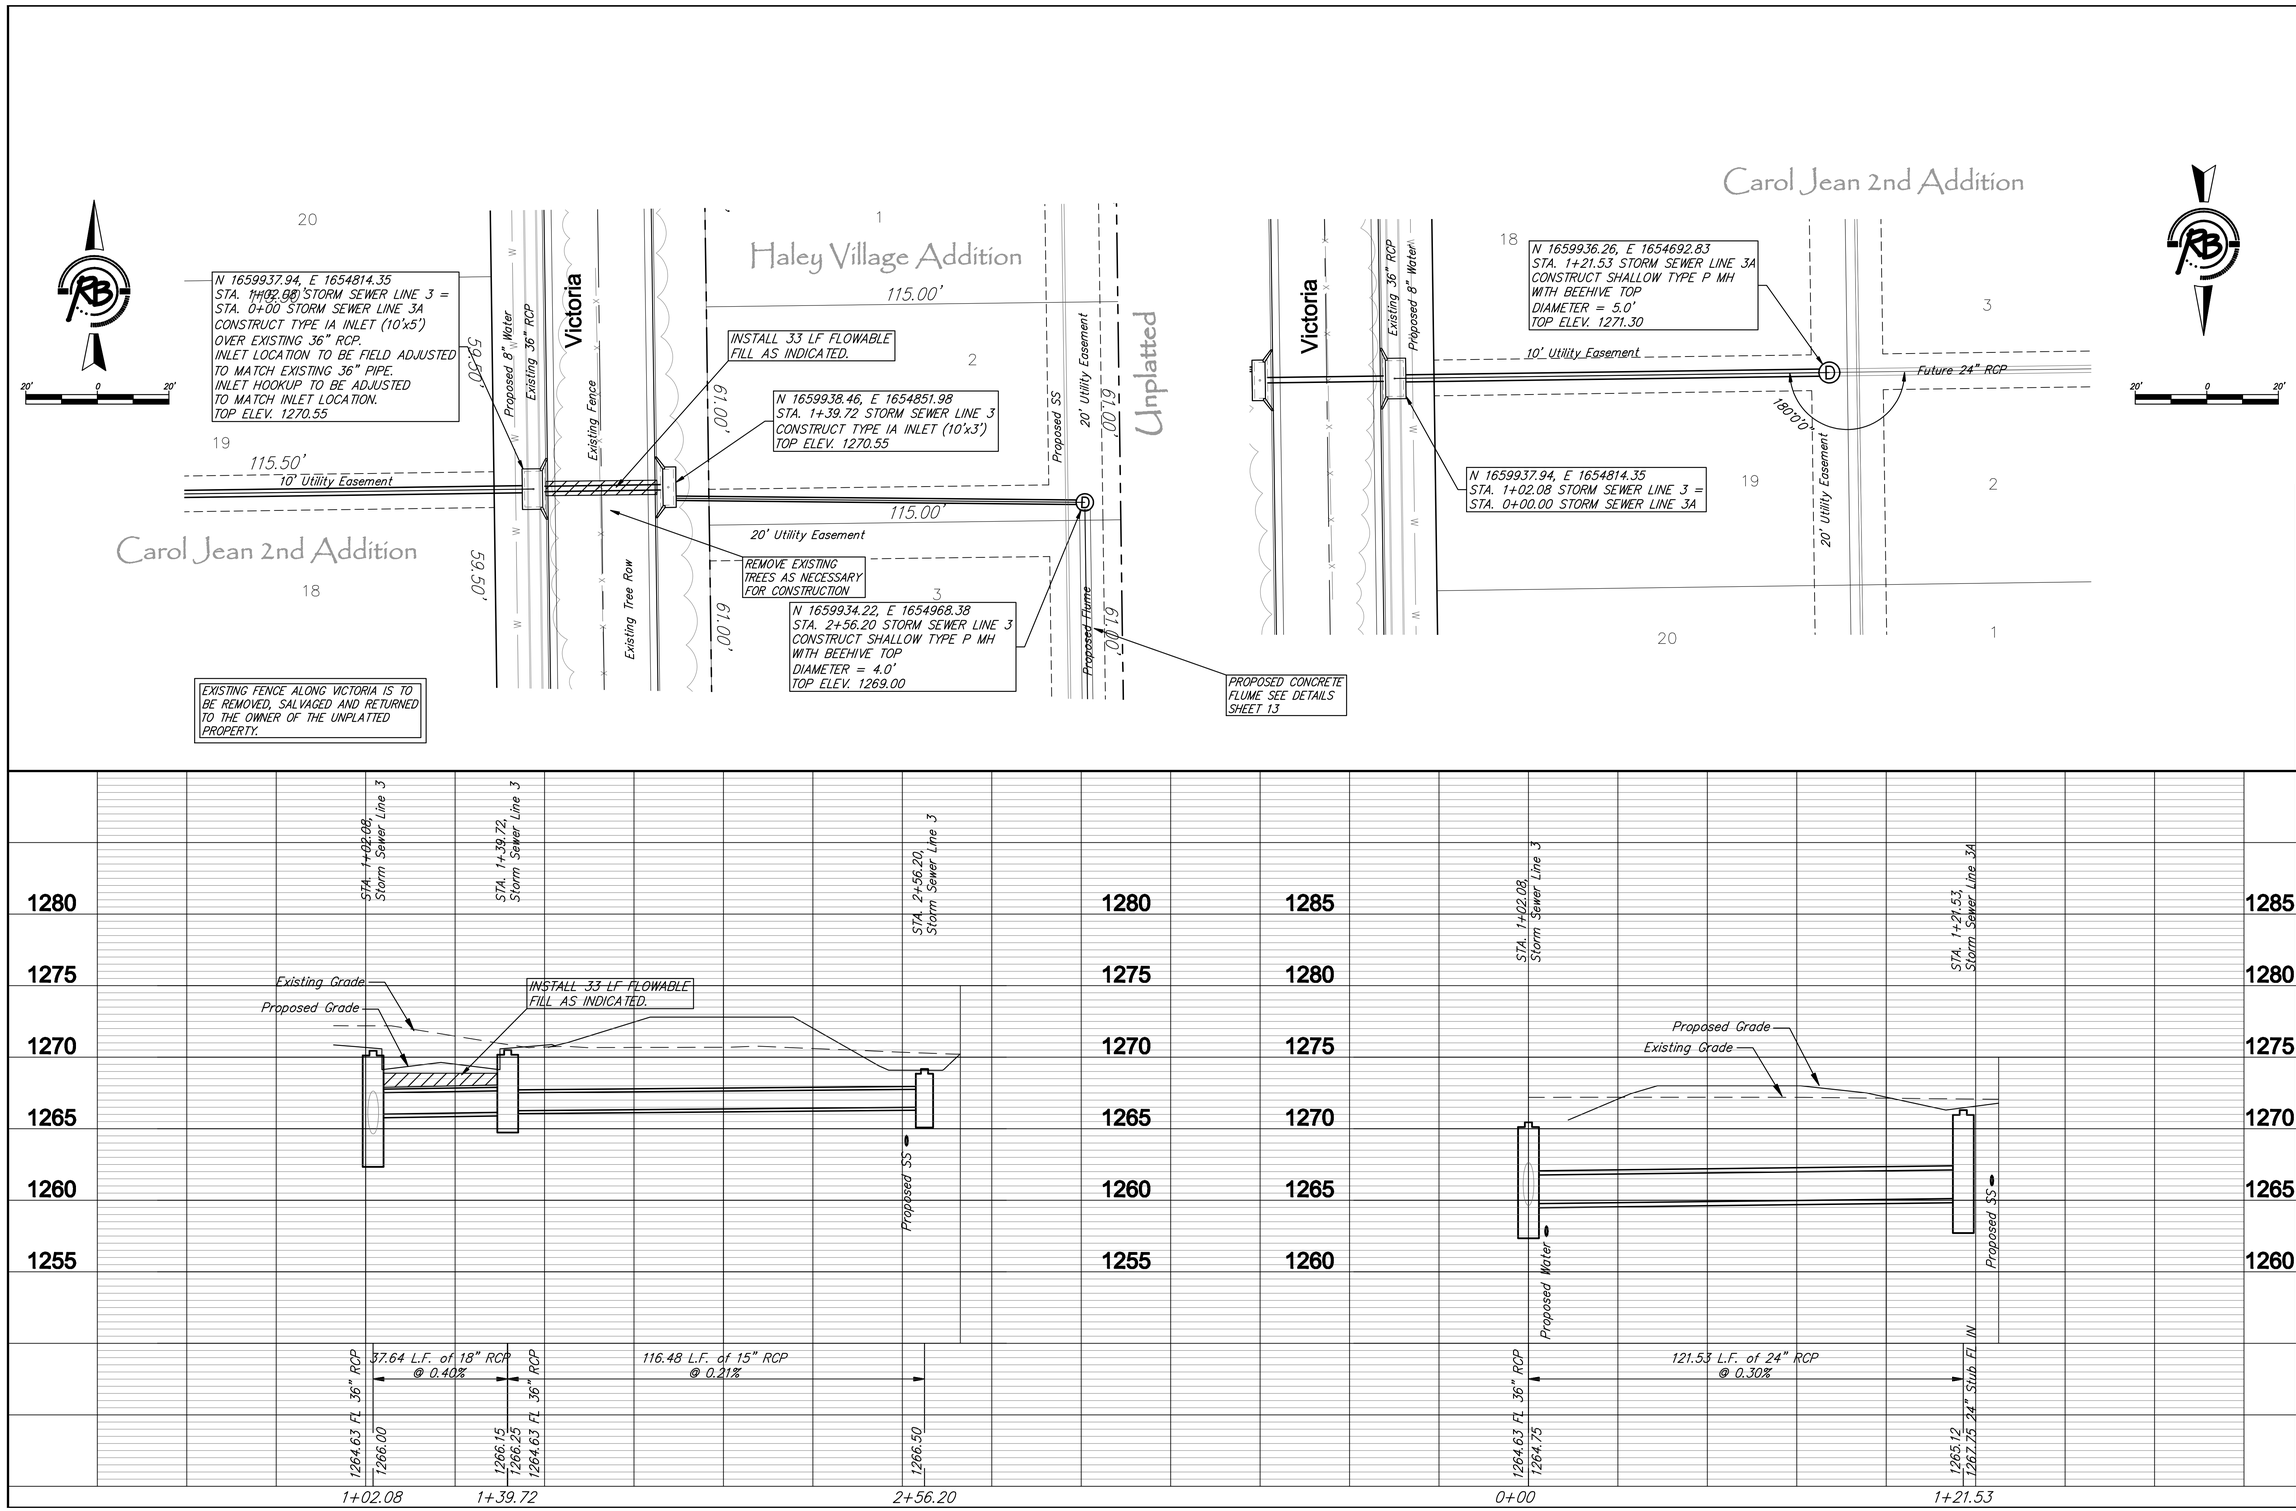

Rieger & Boehm, P.A.
Engineering, Surveying, Land Planning

EJG Feb. 16, 2010
EJG Sept. 2, 2009

202PPP
Engineering Base: [SWS Line 3]

Carol Jean 2nd/Hobbs Village Addition
Storm Sewer Lines 3
WICHITA, KANSAS

3311E

11
25