HEARTLAND PREPAREDNESS CENTER

An Addition to Wichita, Sedgwick County, Kansas

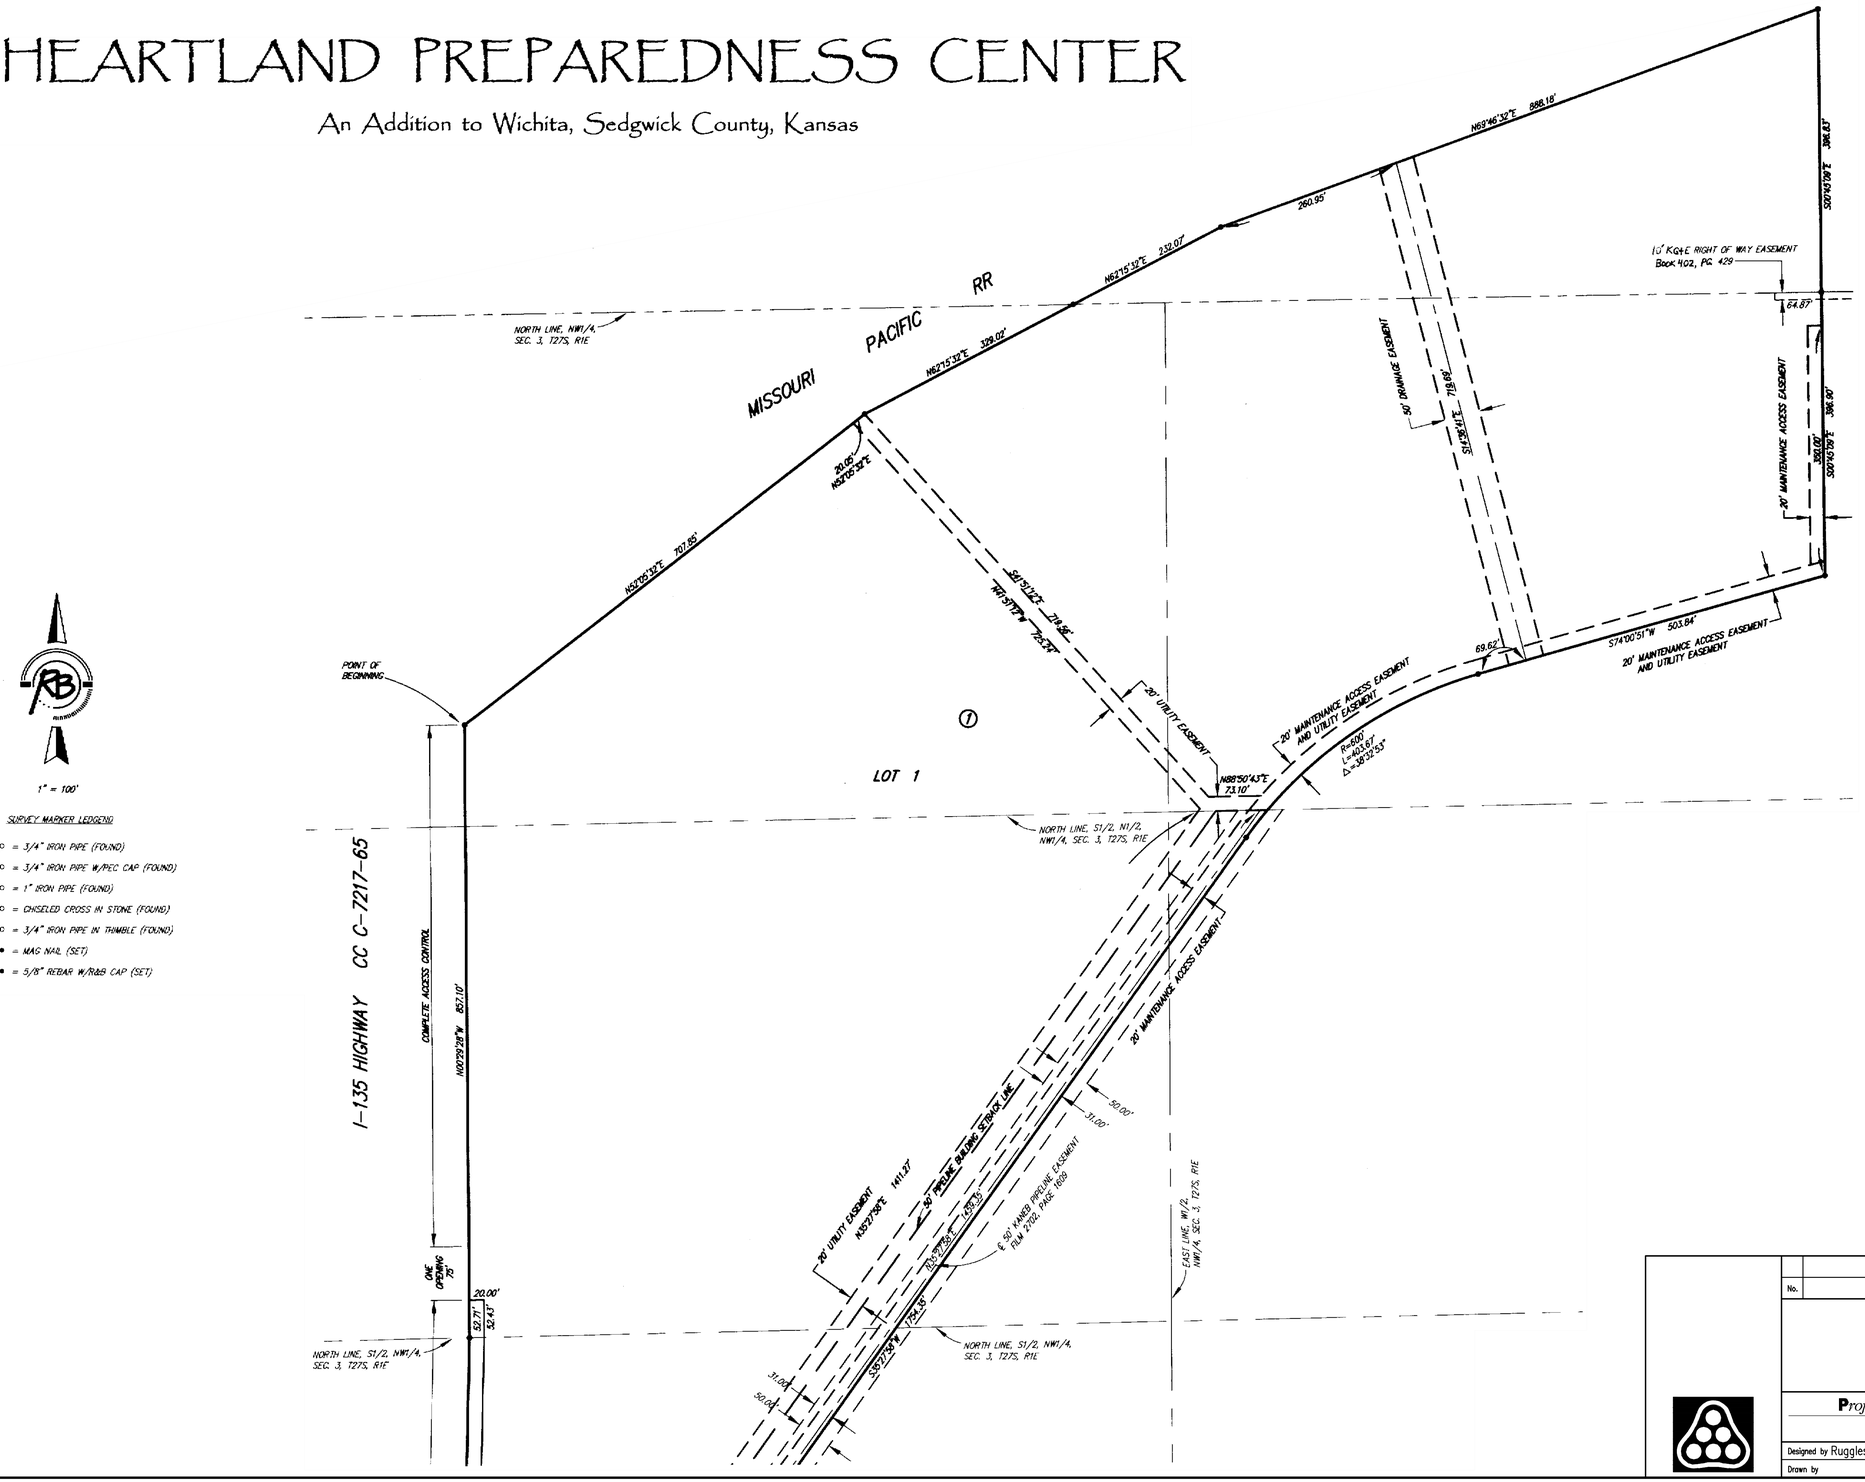

No.	Revision	By	Date

HEARTLAND PREPAREDNESS CENTER
WATERLINE IMPROVEMENTS

PLAT

JAMES L. ARMOUR, P.E. – CITY ENGINEER
CITY OF WICHITA PROJECT NO. 448-90476

Professional Engineering Consultants, P.A.
303 S. TOPEKA • WICHITA, KANSAS 67202
316-262-2691 • FAX 316-262-3003

Designed by Ruggles & Bohm, P.A. | Job No. 35-09307-259 | Sht. 14 of 17
Drawn by | Date January 2010

Saved: 04-28-2010 2:53:01 PM by JLM
Plot Scale: 1:1 Plot Date: 04-28-2010 11:59 AM by JLM
Q:\2009\09307\001\WL\09307-C-HeartlandPreparednessCenterPlat2