HEARTLAND PREPAREDNESS CENTER

An Addition to Wichita, Sedgwick County, Kansas

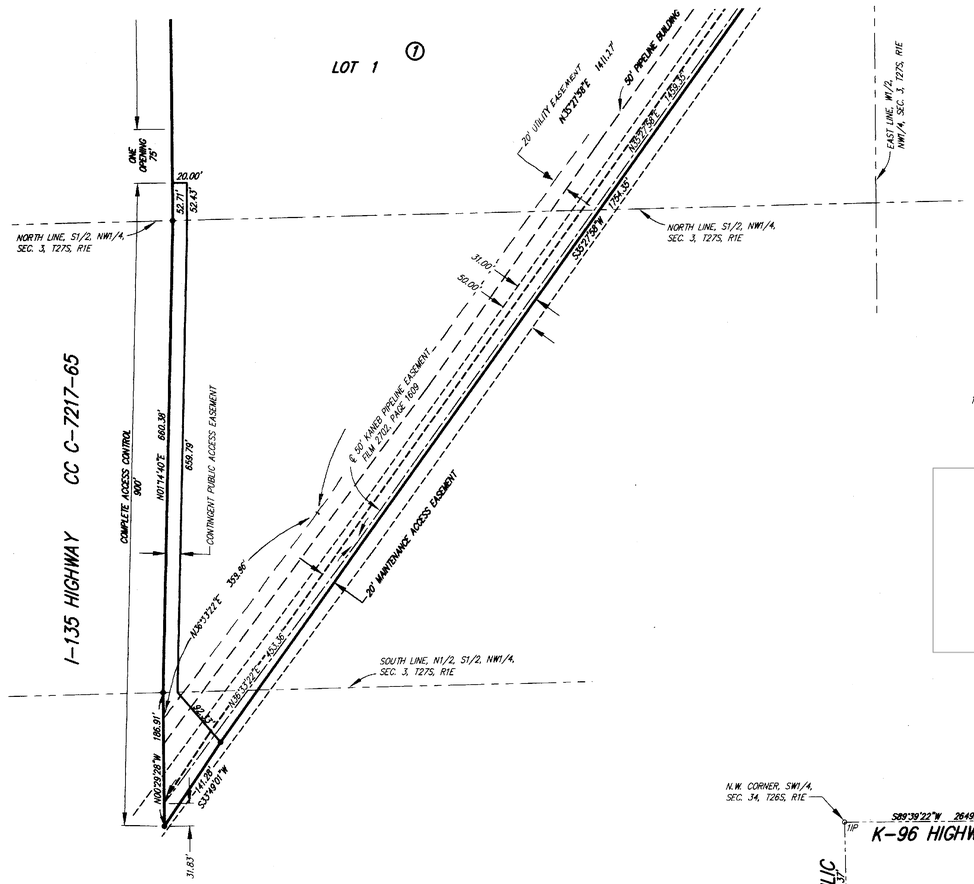

1" = 100'

SURVEY MARKER LEDGEND

3/4IP ○ = 3/4" IRON PIPE (FOUND)
PEC ○ = 3/4" IRON PIPE W/PEC CAP (FOUND)
1IP ○ = 1" IRON PIPE (FOUND)
CROSS ○ = CHISELED CROSS IN STONE (FOUND)
THIMBLE ○ = 3/4" IRON PIPE IN THIMBLE (FOUND)
MAG ● = MAG NAIL (SET)
● = 5/8" REBAR W/R&B CAP (SET)

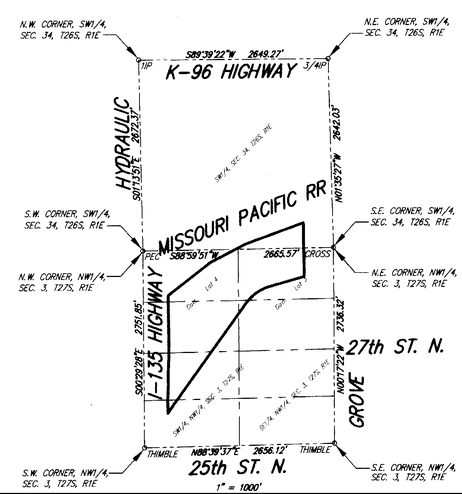

1" = 1000'

No.	Revision	By	Date

HEARTLAND PREPAREDNESS CENTER
SINGLE 8' X 8' REINFORCED CONCRETE BOX

PLAT

JAMES L. ARMOUR, P.E.– CITY ENGINEER
CITY OF WICHITA PROJ. NO. 472-84890

Professional Engineering Consultants, P.A.
303 S. TOPEKA • WICHITA, KANSAS 67202
316-262-2691 • FAX 316-262-3003

Designed by	BMM	Job No. 35-09307	Sheet 4 of 29
Drawn by	BJS	Date December 2009	

Saved 07-01-2010 6:43:01 AM by BJS
Plot Scale 1:100 07-01-2010 6:46:38 AM by BILL J. SEXSON