STATE	PROJECT NO.	YEAR	SHEET NO.	TOTAL SHEETS
KANSAS	472-84071	2005	S4.1	

DATE	BY

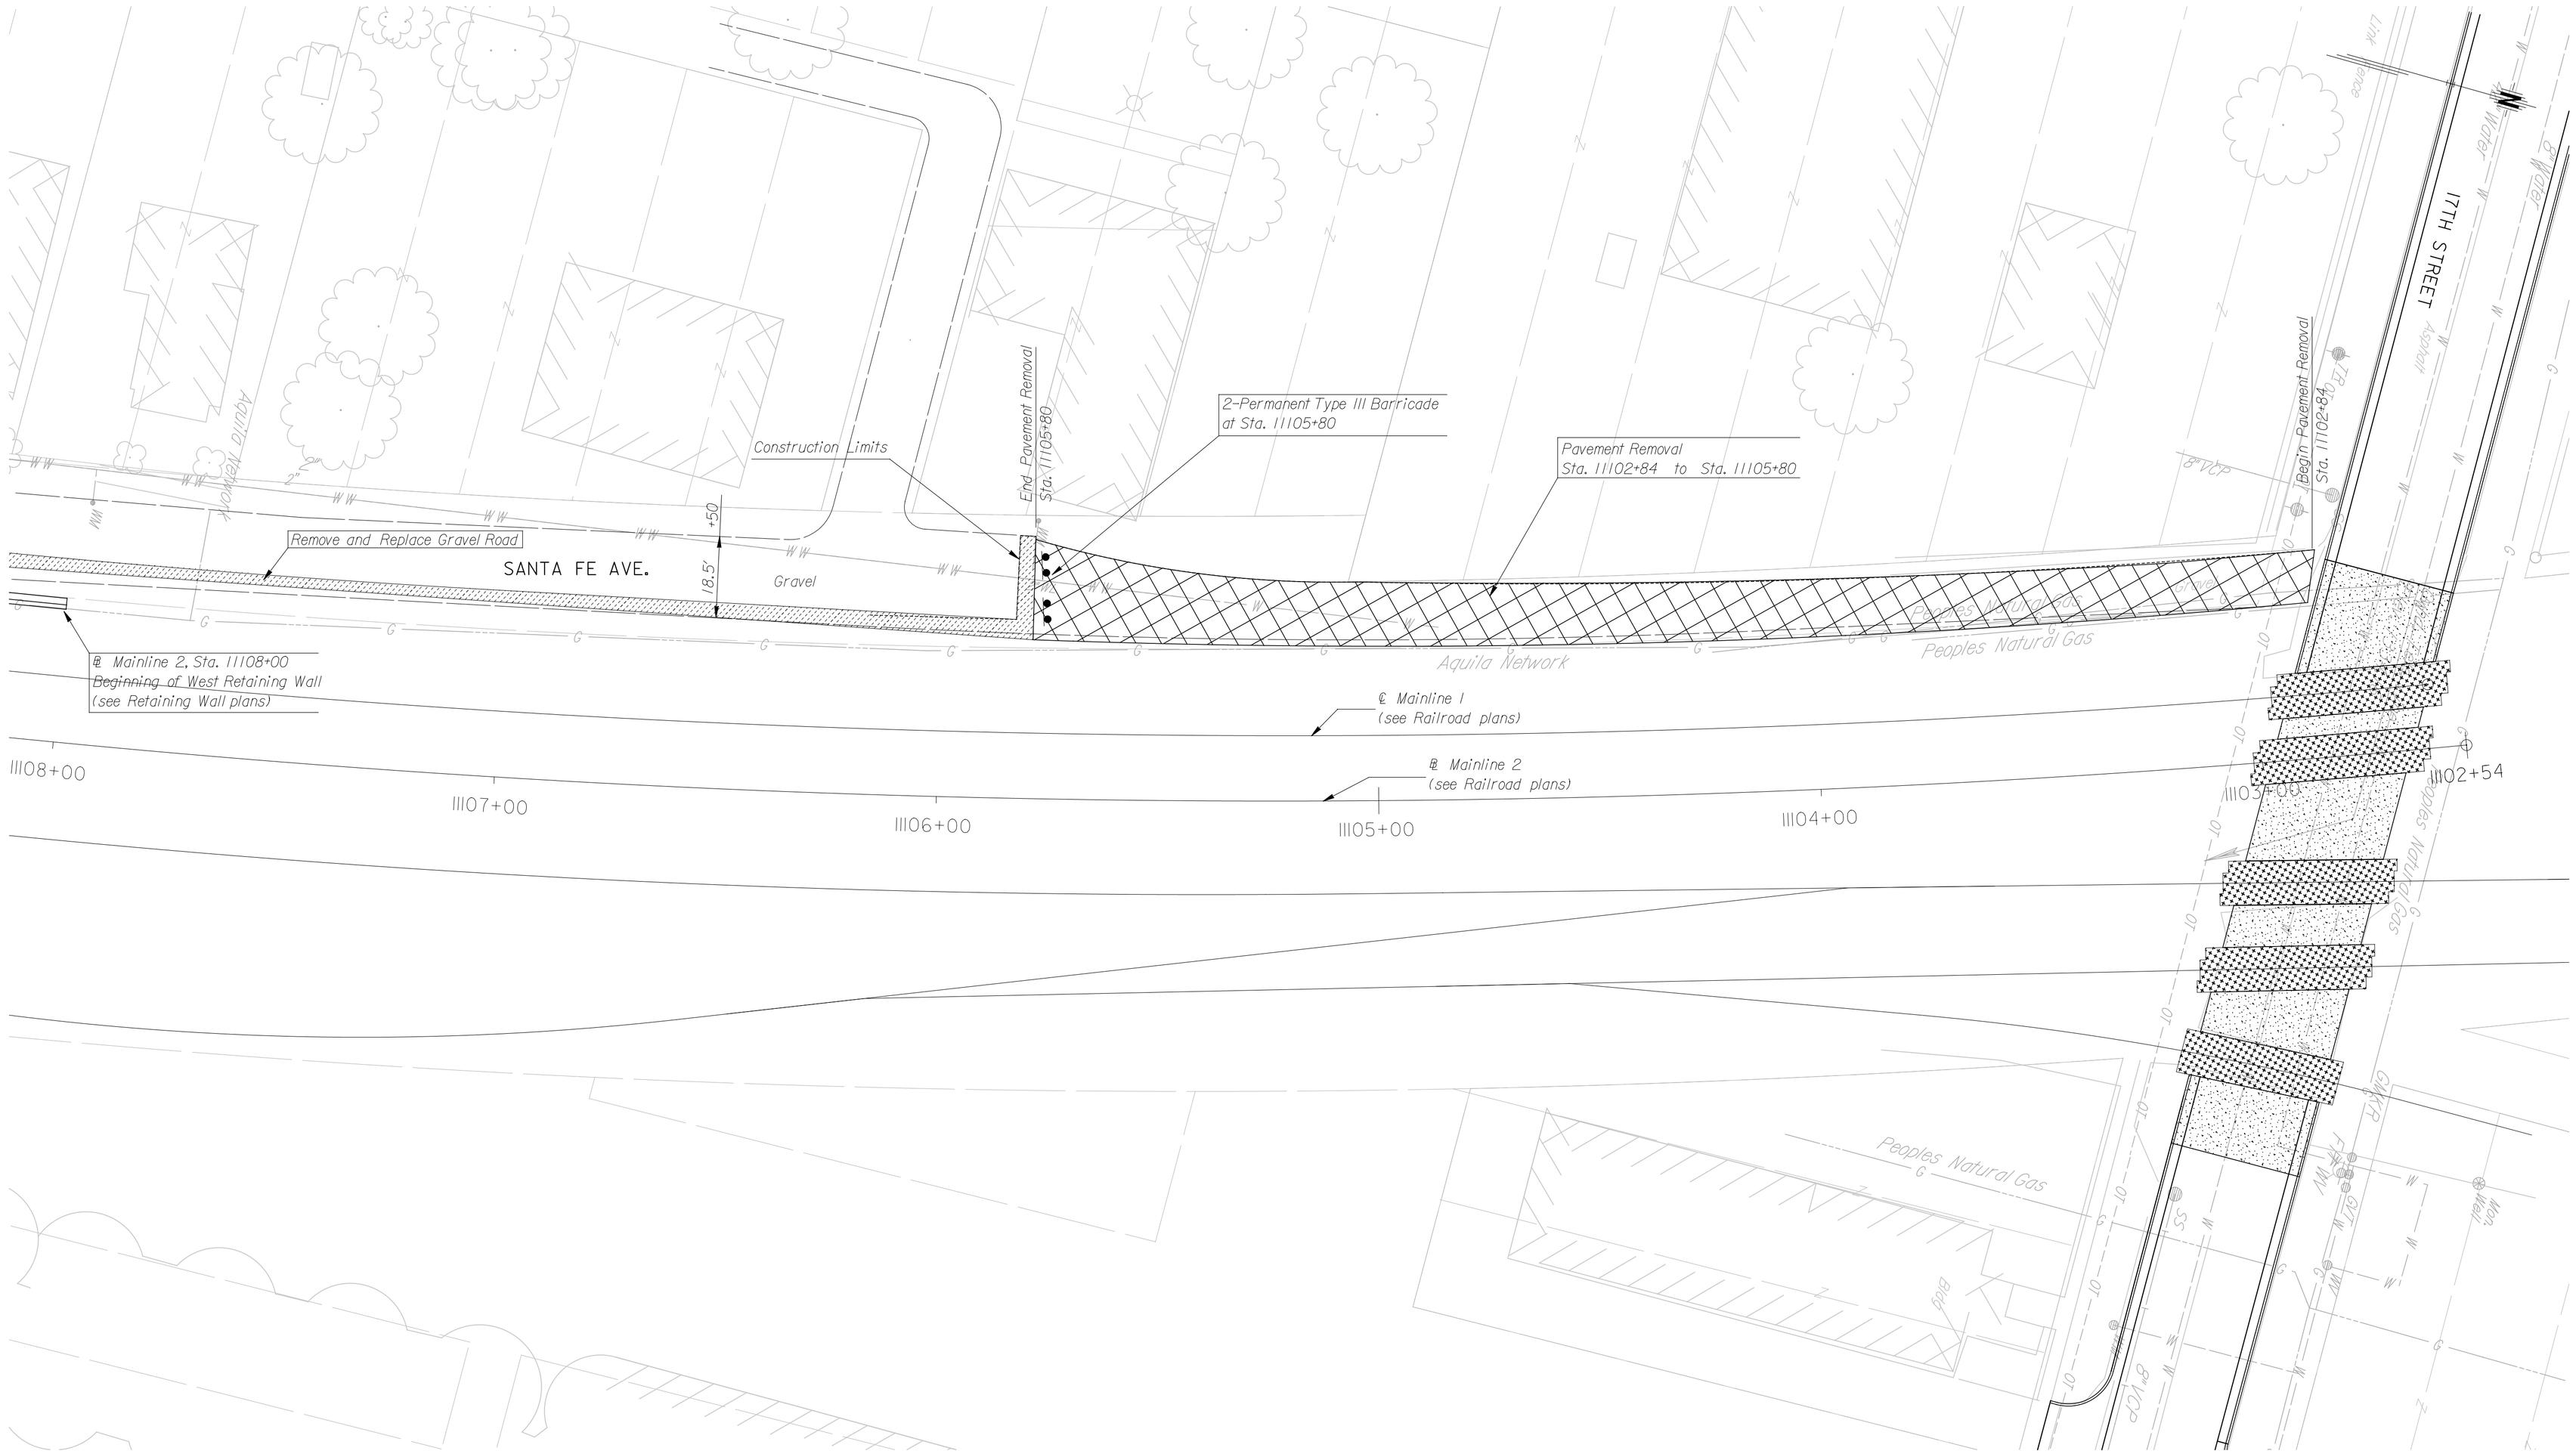

Note: Santa Fe will be returned to existing conditions, except where noted on the plans

0 20 40 60 80 100

SCALE IN FEET

This sheet designed by:

HNTB

ARCHITECTS ENGINEERS PLANNERS

NO.	DATE	REVISIONS	BY	APP'D
3				
2				
1				

CITY OF WICHITA

WICHITA CENTRAL CORRIDOR
SANTA FE
SURFACING PLAN

SHEET NO.	OF	SCALE	APP'D	
DESIGNED	AWD	DETAILED	QUANTITIES	TRACED
DESIGN CK.	TCW	DETAIL CK.	QUAN.CK.	TRACE CK.

Plotted on: Wednesday January 05, 2005 11:07 AM
adayhoff Plot Queue: \\cbsw00\KC029049-PS
Plot Scale: 20.000000:0.000000 Pen Table: \\ovpw00\jobs\29049\Highway\Library\plotpen\half.pen
Design Filename: J:\29049\CD\plan\ws_surface001.dgn