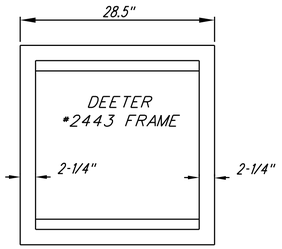

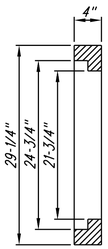

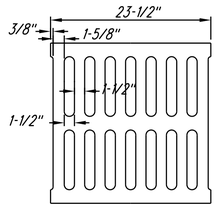

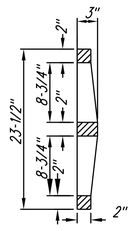

DEETER #2433 GRATE

NOTE: Grates shell be imprinted on the top surface with "CITY OF WICHITA" using letters at least 1" in height. Other marking methods may be approved by the engineer.

24" x 24" Frame and Grate Detail

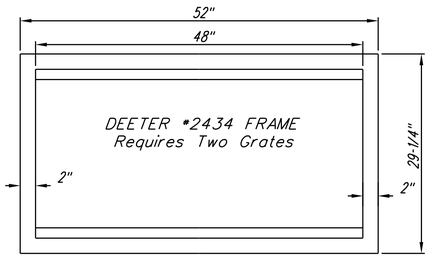

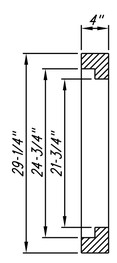

Double 24" x 24" Frame Detail

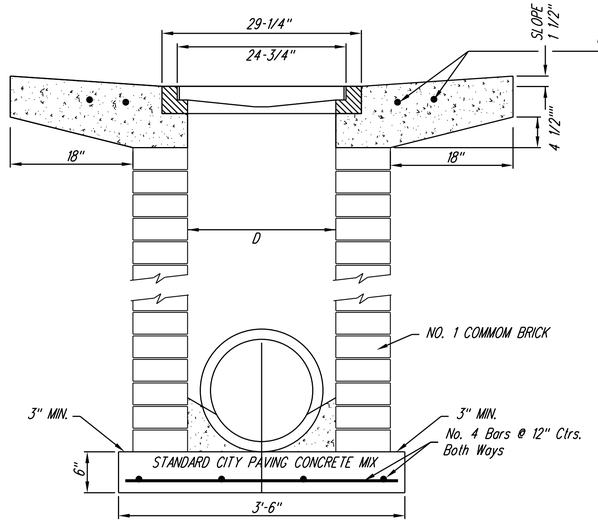

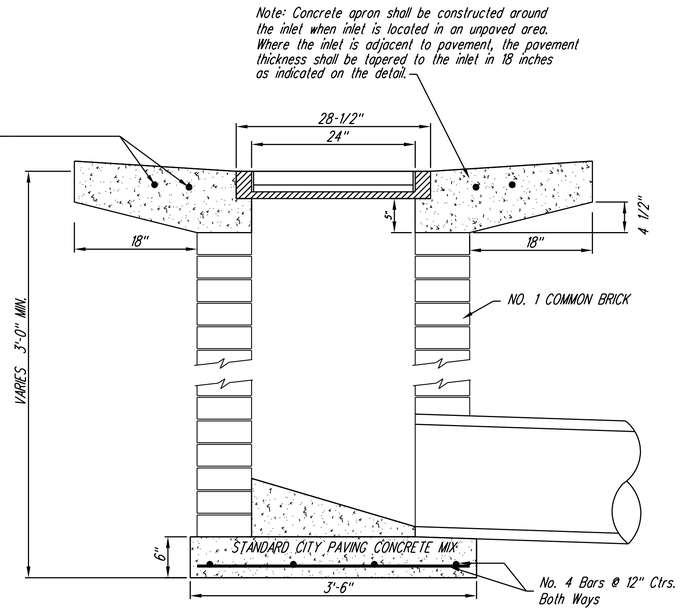

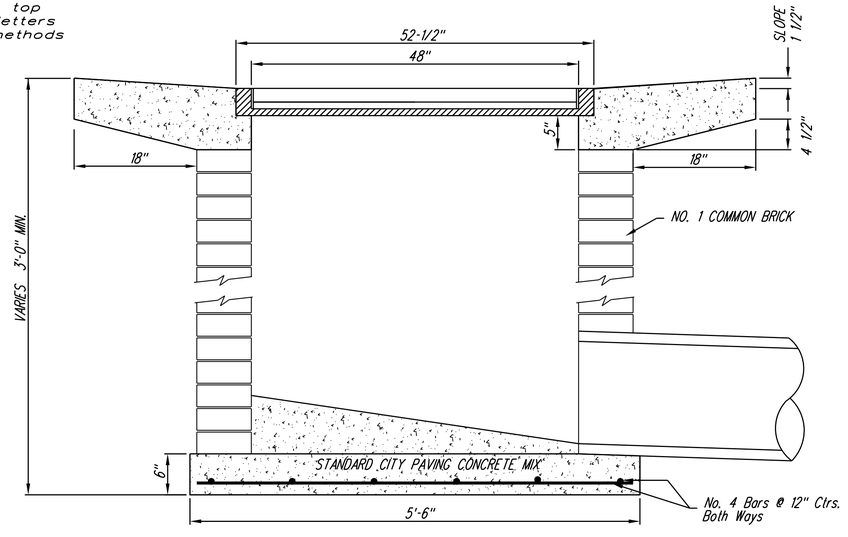

REV. 8-20-01

CITY OF WICHITA PUBLIC WORKS ENGINEERING

DROP INLET
SINGLE & DOUBLE

CITY ENGINEER
JAMES L. ARMOUR, P.E., L.S.
ACTING

PROJECT NUMBER	OCA NUMBER	DATE
XXX-XXXXX	XXXXXX	MM/YY

CITY ENGINEER'S OFFICE
CITY HALL - SEVENTH FLOOR
455 NORTH MAIN STREET
WICHITA, KANSAS 67202-1620
(316) 268-4501
(316) 268-4114 FAX

DESIGN	DRAWN
ABC	DEF

SHEET
X OF X

Rev.	Date	By	Description

Designer: BLB
Drawn By: JGF
Date: January 5, 2011
Revision No.

ASM Engineering Consultants, LLC
12469 SW 15th
Benton, KS 67017
O: 316-778-2215
F: 316-778-1204

Client: CITY OF WICHITA, KANSAS
STORMWATER MANAGEMENT

HARVEY'S WALNUT GROVE ADDITION
WICHITA, KANSAS
DROP INLET DETAILS
JAMES ARMOUR, P.E. - CITY ENGINEER
Project No. 468-84721 OCA No. 133116

Drawing No.
C203

Project No.
462

Y:\2010\462_COW_North Hydraulic SWS\Sheets\462_C204_Drop Inlet Details.dgn