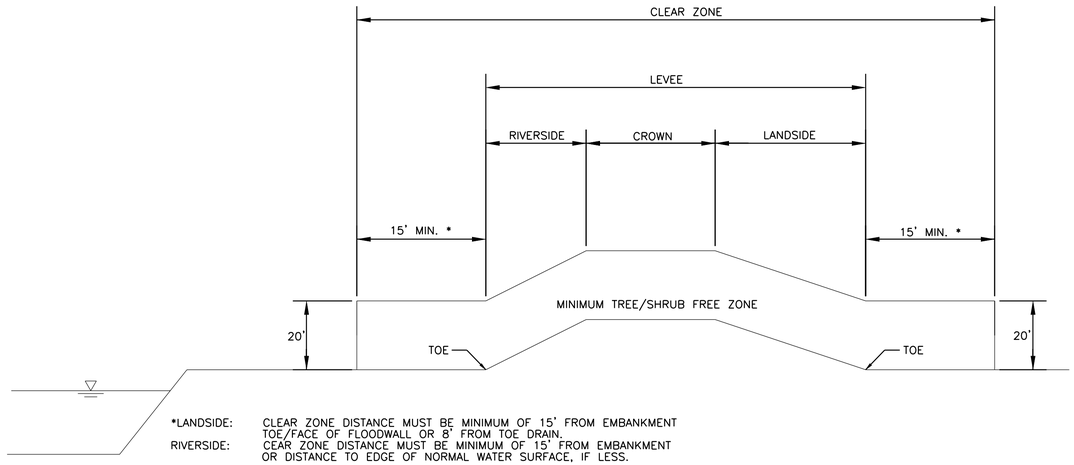

*LANDSIDE: CLEAR ZONE DISTANCE MUST BE MINIMUM OF 15' FROM EMBANKMENT TOE/FACE OF FLOODWALL OR 8' FROM TOE DRAIN.
RIVERSIDE: CEAR ZONE DISTANCE MUST BE MINIMUM OF 15' FROM EMBANKMENT OR DISTANCE TO EDGE OF NORMAL WATER SURFACE, IF LESS.

ROOTBALL EXTRACTION IS NOT REQUIRED OUTSIDE "CLEAR ZONE". OUTSIDE THE "CLEAR ZONE" TREES MAYBE CUT FLUSH WITH GROUND SURFACE AND TREATED TO PREVENT FUTURE GROWTH.

VEGETATION CLEAR ZONE
NOT TO SCALE 1

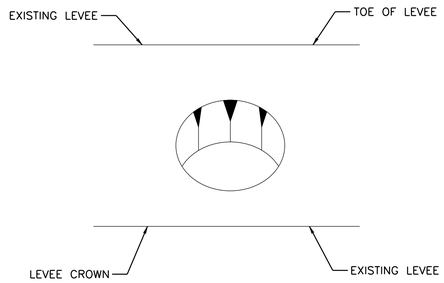

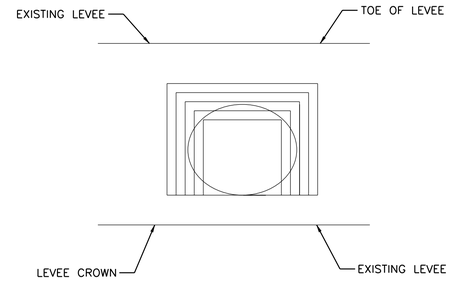

PLAN VIEW OF TREE REMOVAL
NOT TO SCALE 2

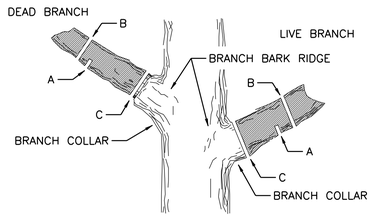

FIRST, CUT PART WAY THROUGH THE BRANCH AT A; THEN CUT IT OFF AT B. MAKE THE FINAL CUT C.

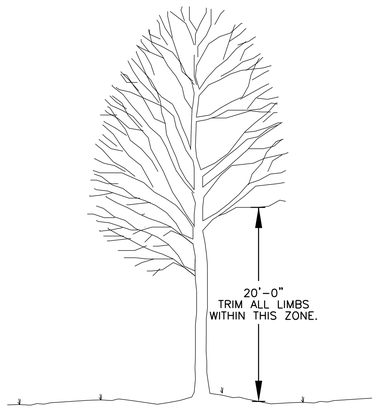

TREE TRIMMING DETAIL
NOT TO SCALE 3

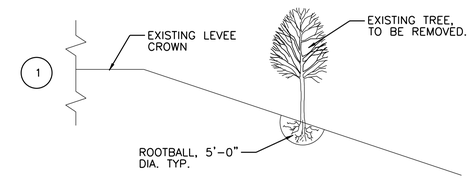

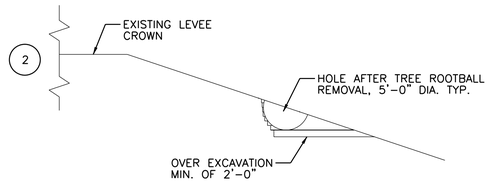

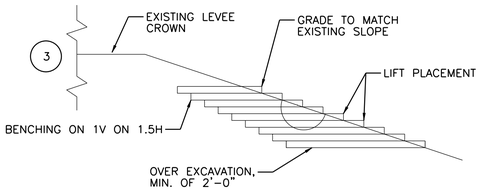

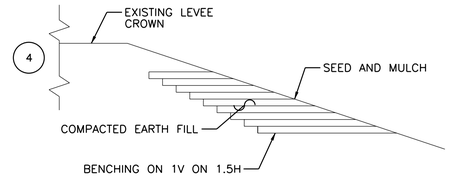

TYPICAL TREE REMOVAL FROM EXISTING LEVEE – SEQUENCE OF WORK
NOT TO SCALE 4

MARK	DESCRIPTION	DATE	APPR.

amec
AMEC Earth & Environmental, Inc.
1129 SW Wanamaker
Topeka, Kansas 66604
Phone: (785) 272-4630
Fax: (785) 272-4678

CITY OF WICHITA

Levee "C" Freeboard Remediation (Station 1560+00 to K-96)
Improvements For the
WICHITA-VALLEY CENTER LOCAL FLOOD PROTECTION PROJECT
WICHITA, KANSAS

PREPARED FOR
THE CITY OF WICHITA, KANSAS
455 N. Main
Wichita, KS 67202

LAWRENCE J. SAMPLE
LICENSED
1855
15855
21/2/2011
KANSAS
PROFESSIONAL ENGINEER

DESIGNED BY: Larry J. Sample, P.E.		DATE: 2011/Feb./02
DWN BY: Staff	CKD BY: RLW	APP BY: LJS

FILE NAME: 12_TREE REMOVAL DETAILS.dgn

AMEC PROJ. NO. 5-6150-0001

TREE REMOVAL DETAILS

C-207
SHEET 12 OF 26

12- TREE REMOVAL DETAILS.dgn 2/6/2011 2:05:14 PM