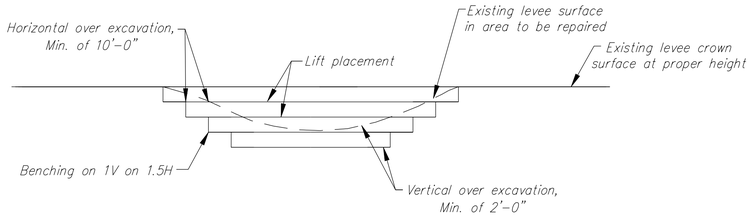

1 ELEVATION VIEW

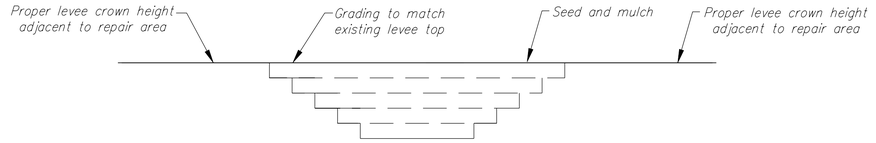

2 ELEVATION VIEW

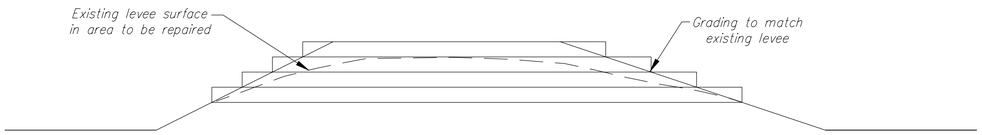

1 SECTION

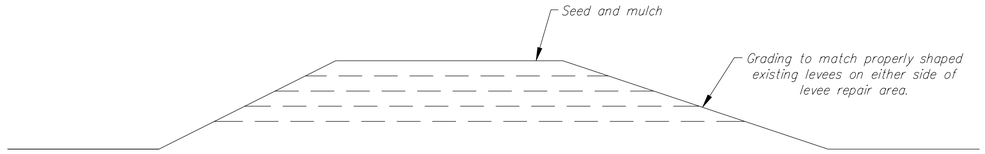

2 SECTION

TYPICAL EXISTING LEVEE POINT REPAIR – SEQUENCE OF WORK

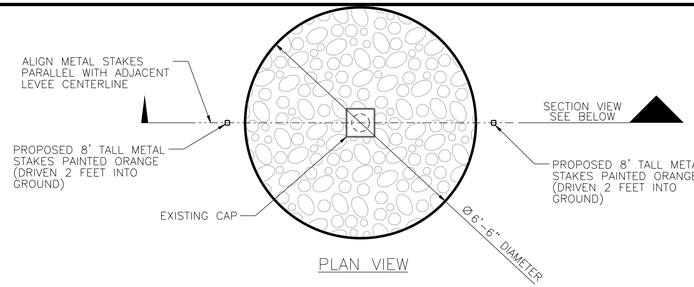

PLAN VIEW

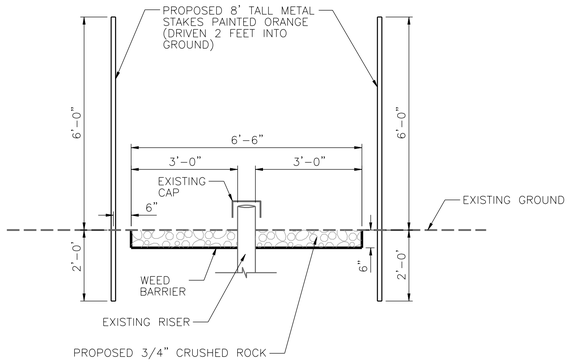

SECTION VIEW

TOE DRAIN MODIFICATION DETAIL "A"

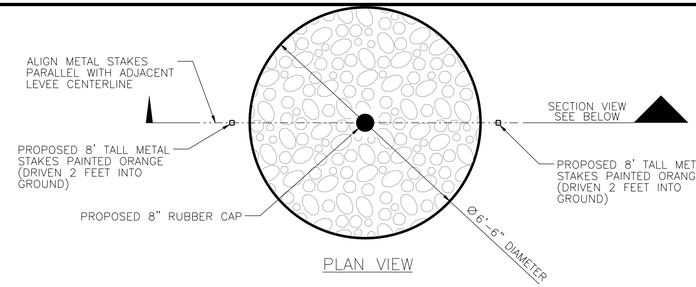

PLAN VIEW

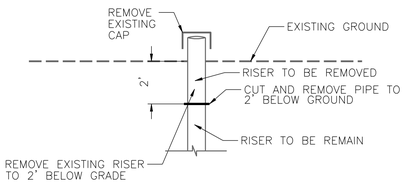

SECTION VIEW

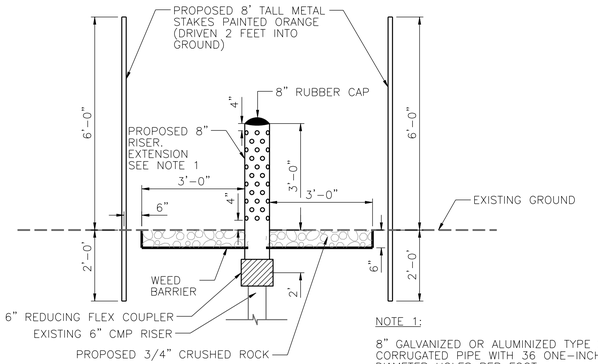

SECTION VIEW

NOTE 1;

8" GALVANIZED OR ALUMINIZED TYPE 2 CORRUGATED PIPE WITH 36 ONE-INCH DIAMETER HOLES PER FOOT. EDGE OF HOLES FOR BOTTOM AND TOP ROW SHALL BE 4" AWAY FROM GROUND AND TOP OF PIPE, AS DIMENSIONED ABOVE.

TOE DRAIN MODIFICATION DETAIL "B"

MARK	DESCRIPTION	DATE	APPR.

amec
AMEC Earth & Environmental, Inc.
1129 SW Wanamaker
Topeka, Kansas 66604
Phone: (785) 272-4630
Fax: (785) 272-4678

CITY OF WICHITA

Levee "C" Freeboard Remediation (Station 1560+00 to K-96) Improvements For the WICHITA-VALLEY CENTER LOCAL FLOOD PROTECTION PROJECT
WICHITA, KANSAS

PREPARED FOR
THE CITY OF WICHITA, KANSAS
455 N. Main
Wichita, KS 67202

LAWRENCE J. SAMPLE LICENSED 15855 PROFESSIONAL ENGINEER KANSAS 2/2/2011

DESIGNED BY: Larry J. Sample, P.E.		DATE: 2011/Feb./02
DWN BY: Staff	CKD BY: RLW	APP BY: LJS

FILE NAME: 10_POINT REPAIR AND TOE DRAIN DETAILS.dgn

AMEC PROJ. NO. 5-6150-0001

POINT REPAIR AND TOE DRAIN DETAILS

C-208

SHEET 13 OF 26

10_POINT REPAIR AND TOE DRAIN DETAILS.dgn 2/6/2011 2:05:21 PM