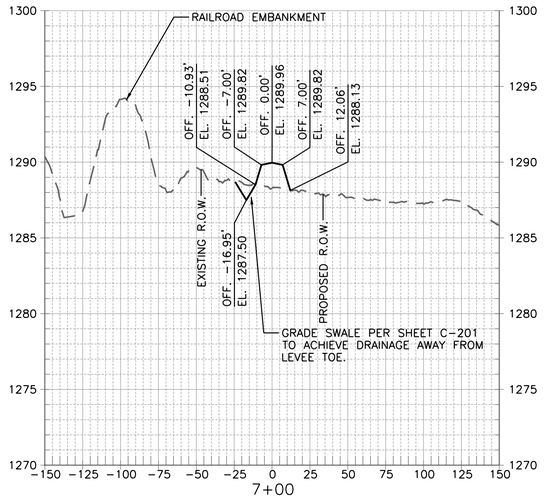

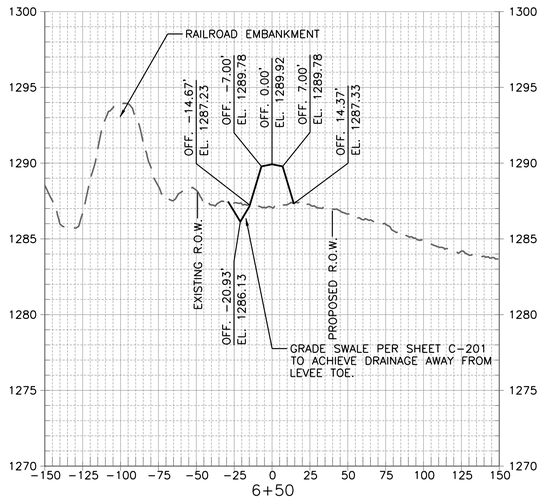

EXISTING AND PROPOSED RIGHTS-OF-WAY ARE SHOWN FOR INFORMATION ONLY. FIELD VERIFY ALL ADJACENT PROPERTY LINES PRIOR TO CONSTRUCTION AND WORK ONLY WITHIN THE VERIFIED ROW.

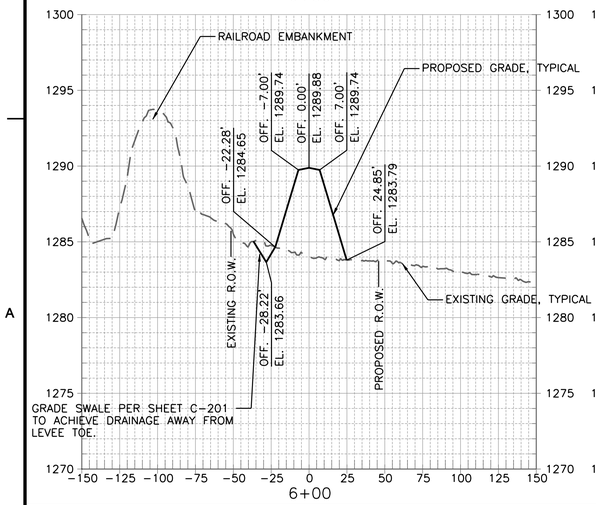

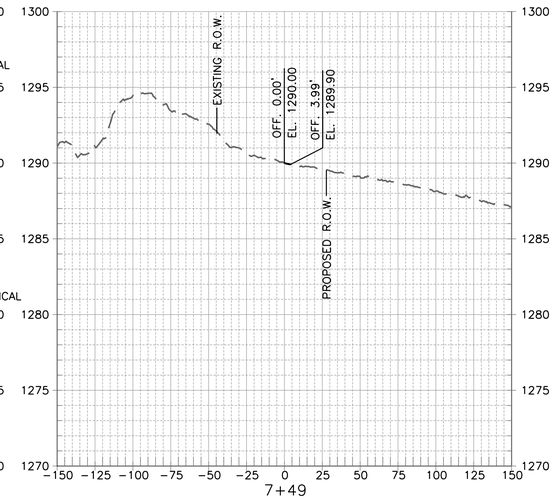

MARK	DESCRIPTION	DATE	APPR.

amec
AMEC Earth & Environmental, Inc.
1129 SW Wanamaker
Topeka, Kansas 66604
Phone: (785) 272-4630
Fax: (785) 272-4678

CITY OF WICHITA

Levee "C" Freeboard Remediation (Station 410+00 to Railroad)
Improvements For the
WICHITA-VALLEY CENTER LOCAL FLOOD PROTECTION PROJECT
WICHITA, KANSAS

PREPARED FOR
THE CITY OF WICHITA, KANSAS
455 N. Main
Wichita, KS 67202

LAWRENCE J. SAMPLE
LICENSED
15855
11/26/2011
KANSAS
PROFESSIONAL ENGINEER

DESIGNED BY: Larry J. Sample, P.E.		DATE: 2011/Jan/26
DWN BY: Staff	CKD BY: LBK	APP BY: LJS
FILE NAME: 12_CROSS SECTIONS.dgn		
AMEC PROJ. NO. 5-6150-0001		

CROSS SECTIONS

C-302

SHEET 12 OF 15

12_CROSS SECTIONS.dgn 1/27/2011 8:47:22 AM