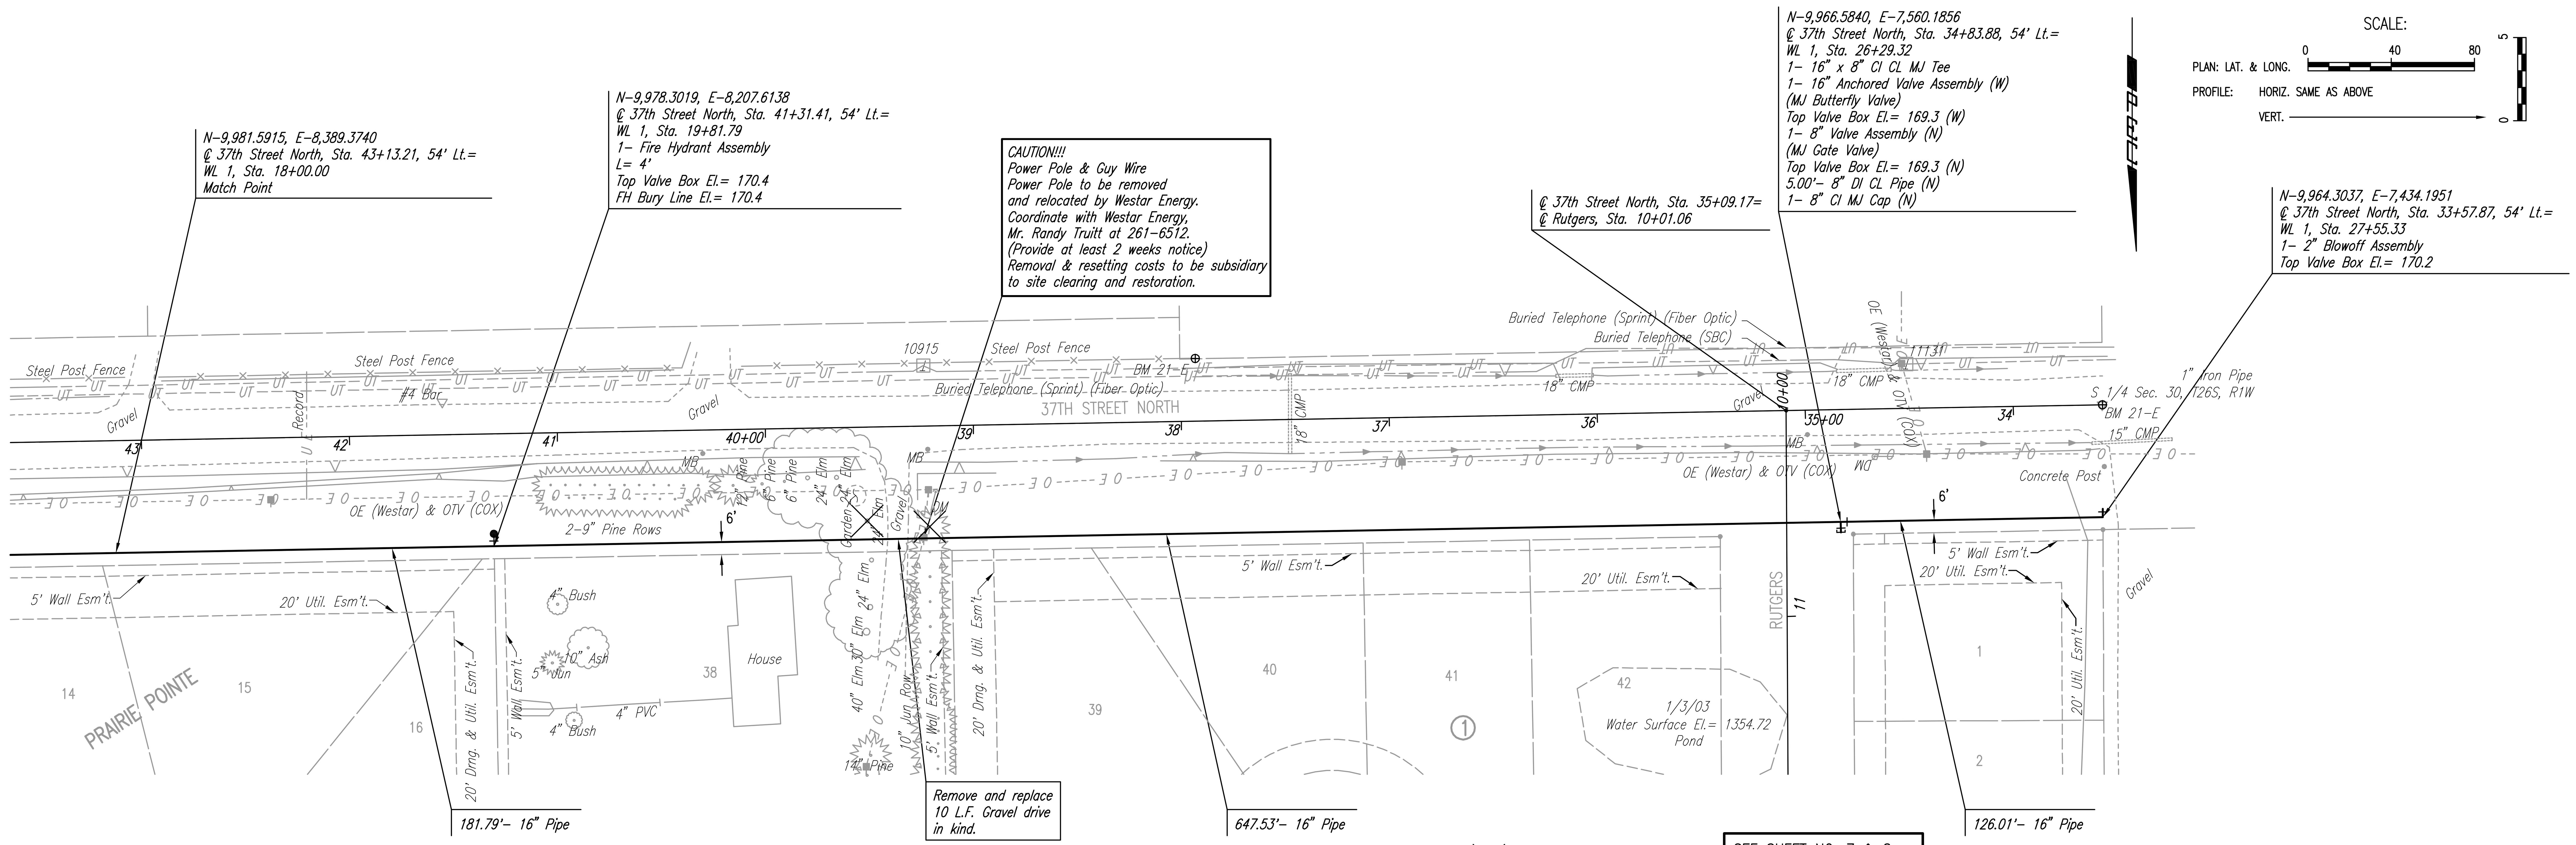

= Denotes Tree removal

SEE SHEET NO. 7 & 8
FOR HORIZONTAL CONTROL

Unless noted otherwise, elevations shown are top of pipe

WATERLINE NO. 1

CITY OF WICHITA, KANSAS
JAMES L. ARMOUR, P.E. - ACTING CITY ENGINEER
PRAIRIE POINTE WATER SUPPLY LINE

WATERLINE NO. 1

CITY OF WICHITA PROJECT NO. 448-89949

Professional Engineering Consultants, P.A.
303 S. TOPEKA • WICHITA, KANSAS 67202
316-262-2691 • FAX 316-262-3003

Designed By	MDK	Job No.	04171-004
Drawn By	CSL, TRO	Date	May 2002

Sheet 6 of 12

PLAN	CHECKED	CHECKED	BY	DATE

PROFILE	CHECKED	CHECKED	BY	DATE

DSNR: MDK OPER: TRO SCALE: 1=40.00 10:37:44 am
Q:\2004\04171\004\wlpp03 06-09-2004