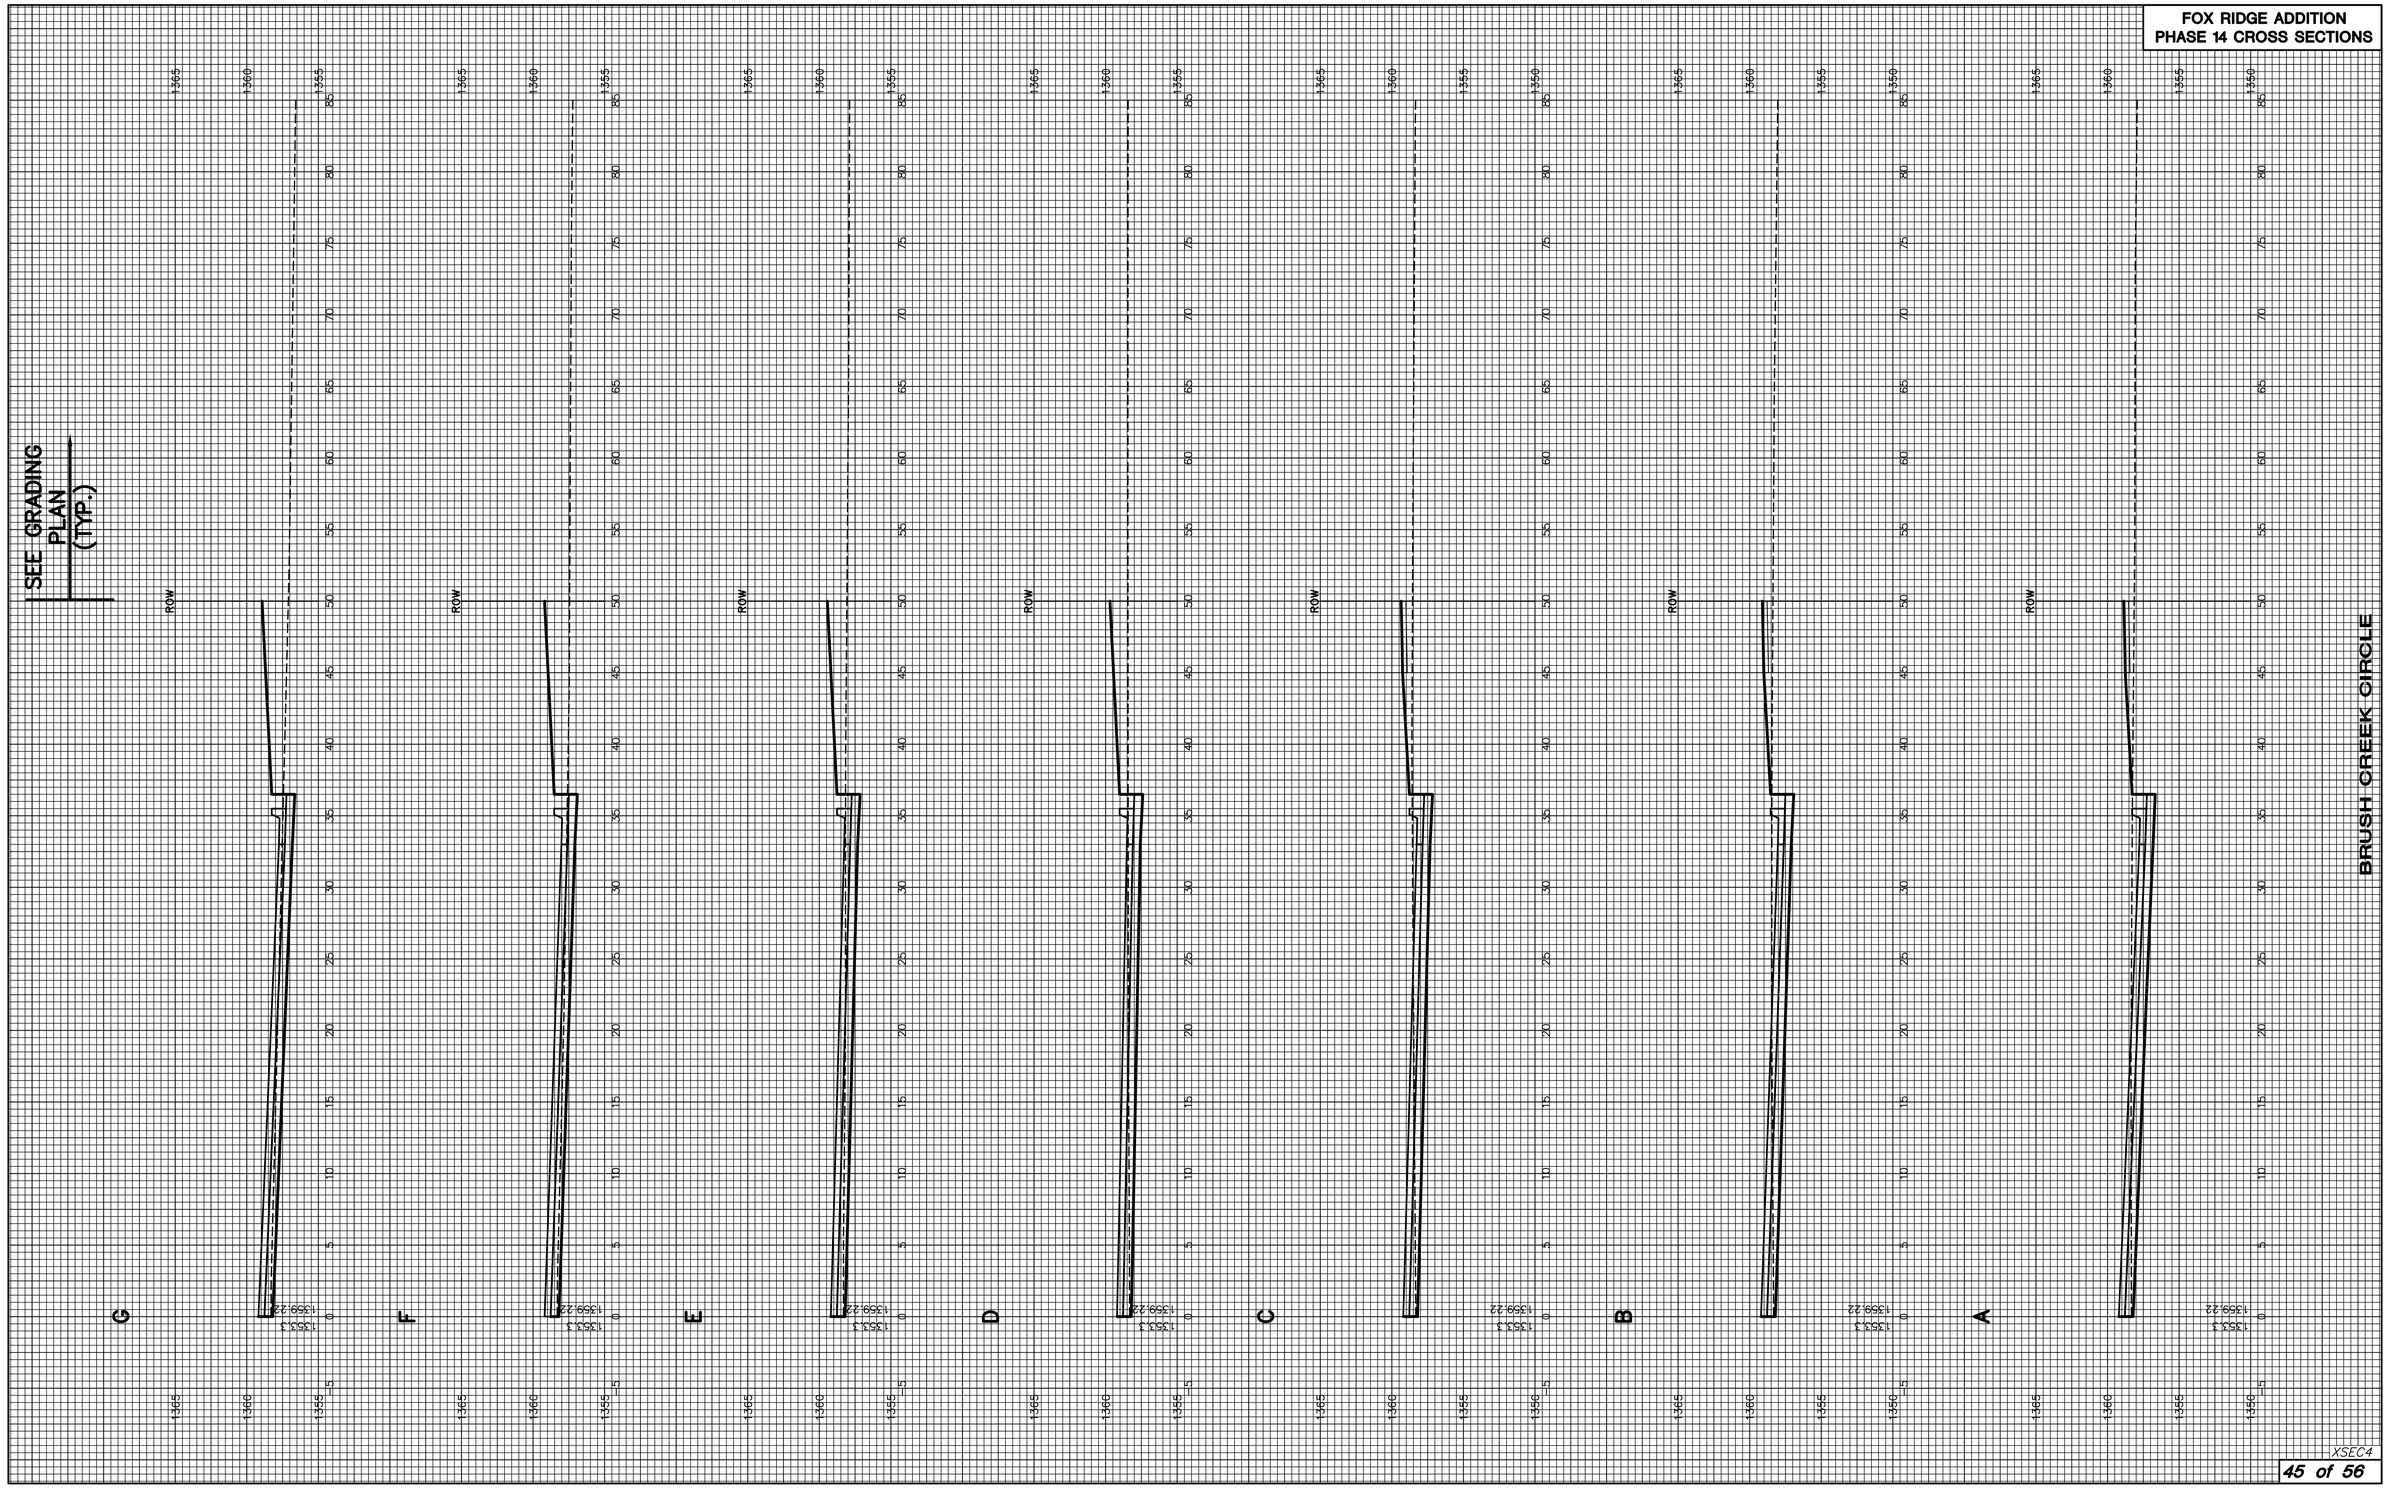FOX RIDGE ADDITION
PHASE 14 CROSS SECTIONS