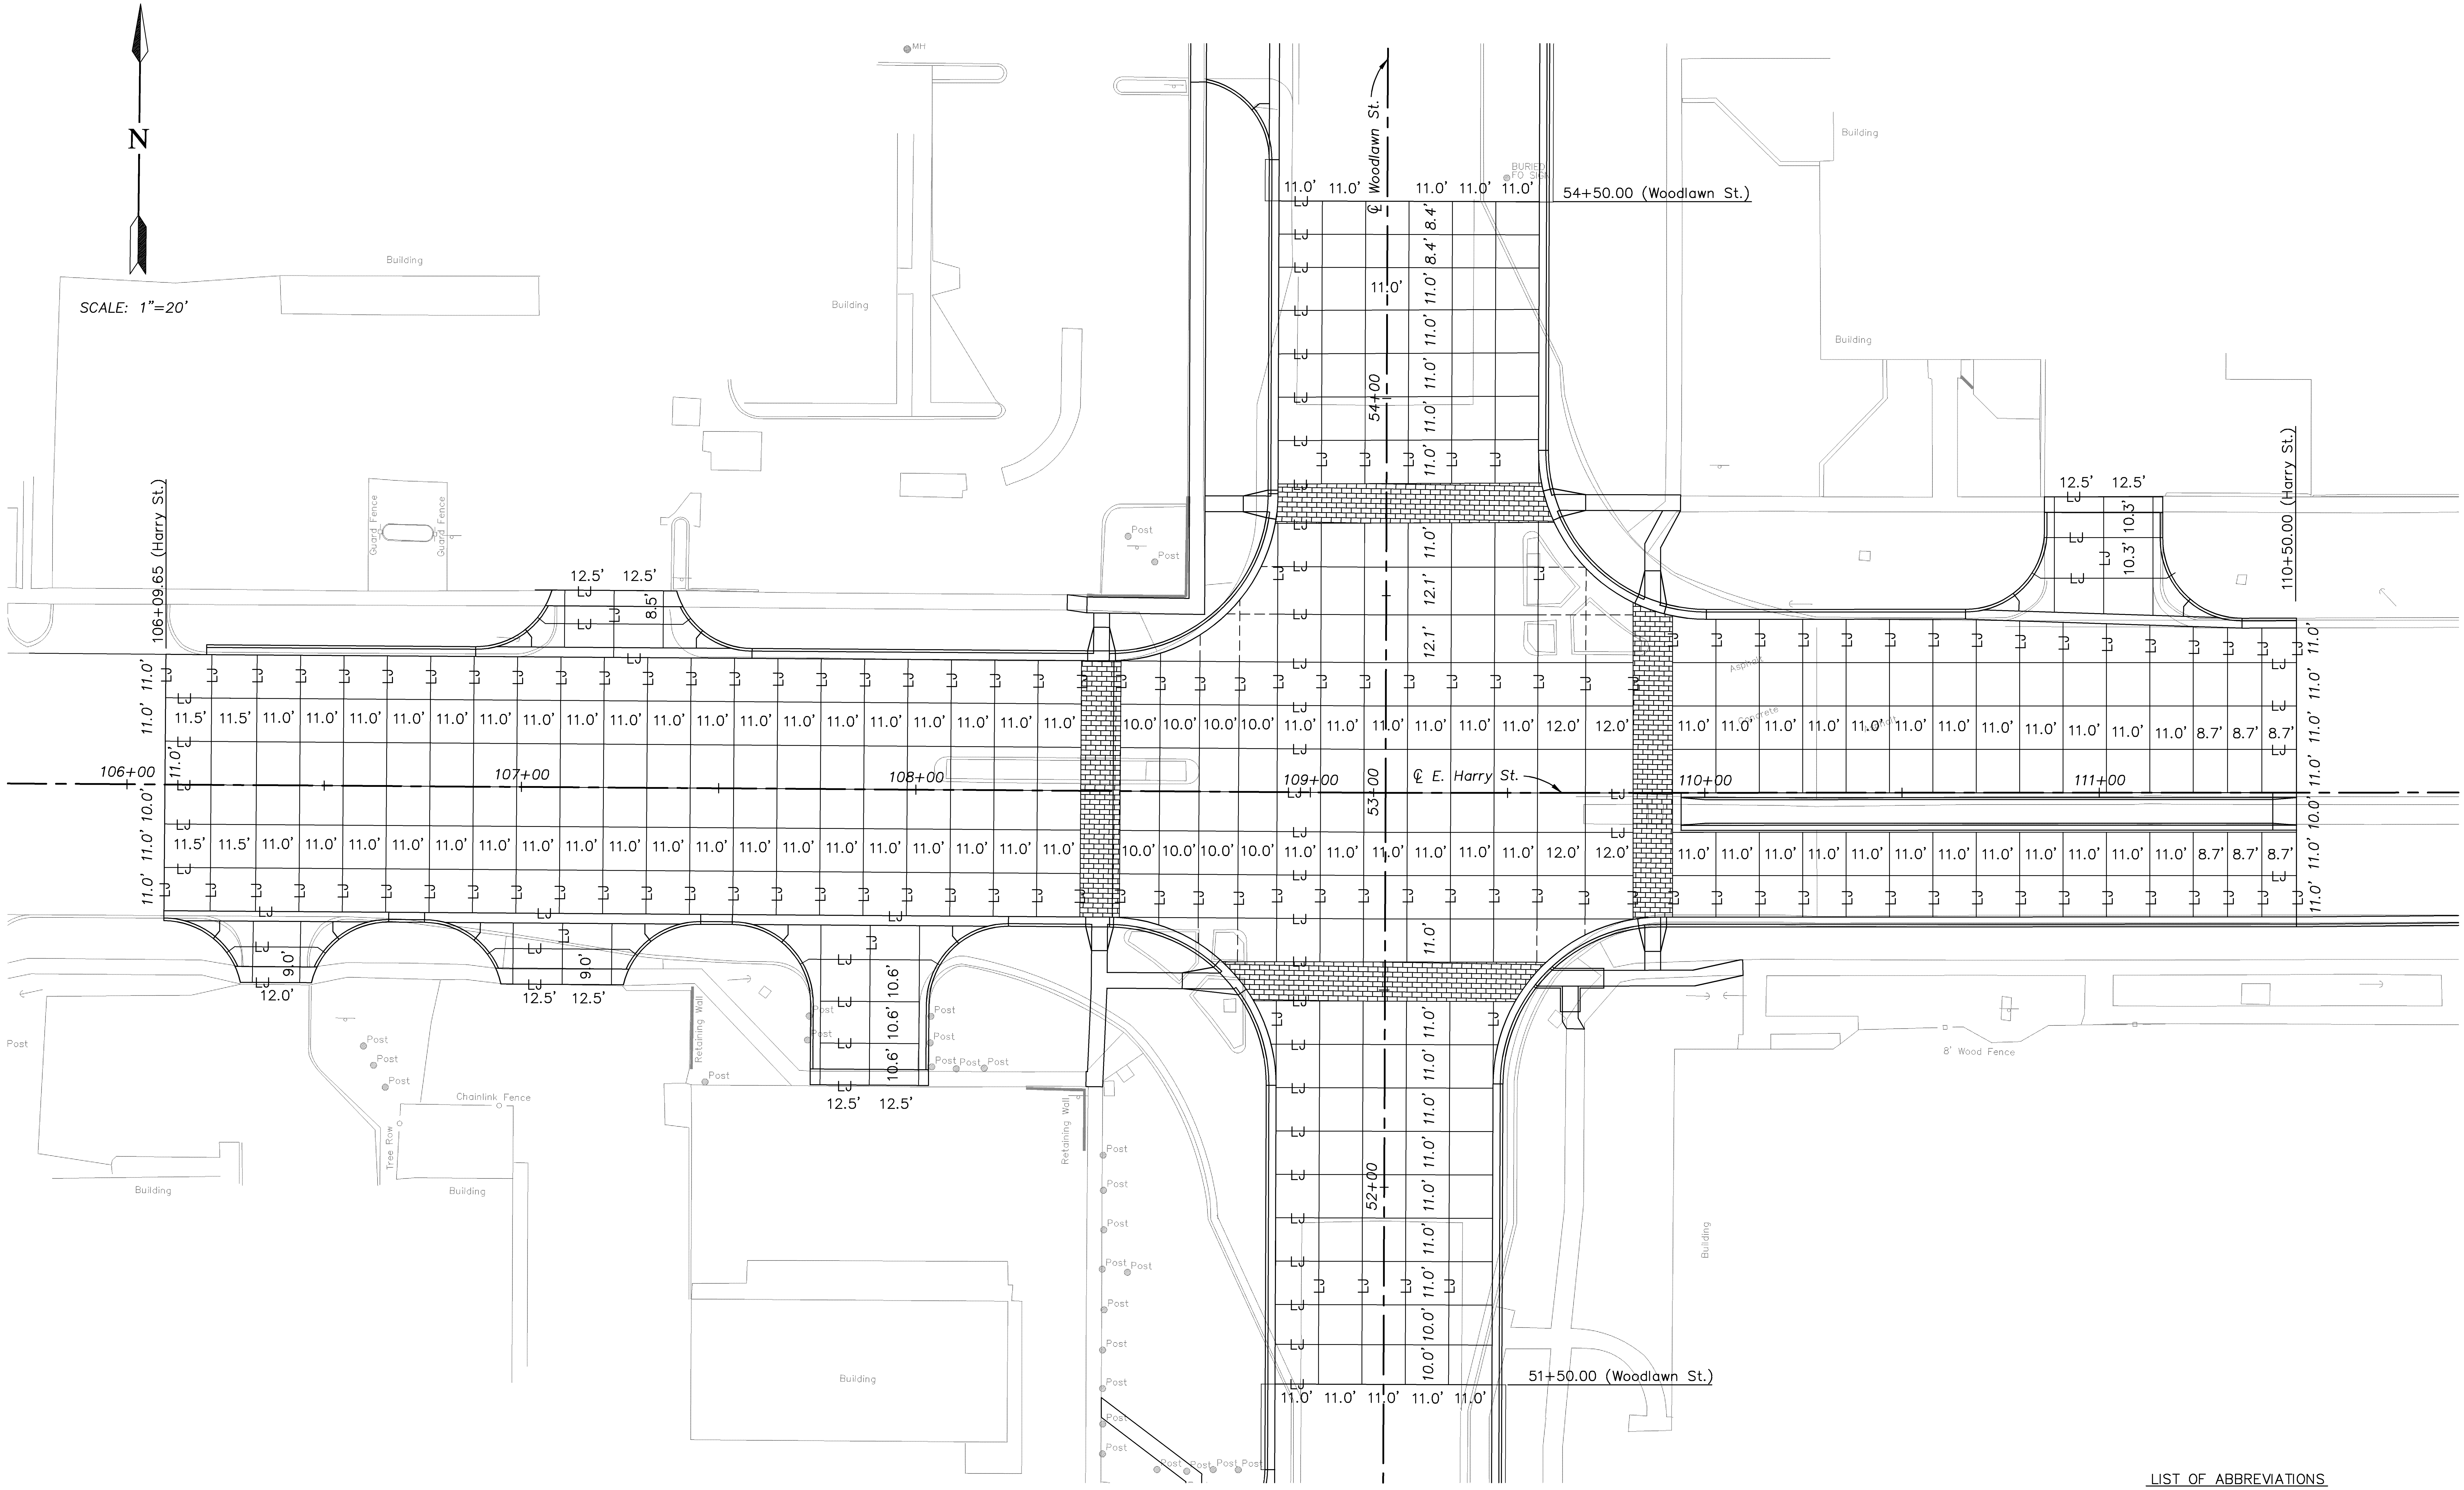
N
SCALE: 1"=20'
Building
Building
Building
Building
Building
Building
Building
Building
MH
BURIED FO SIGN
Guard Fence
Guard Fence
Post
Chainlink Fence
Tree Row
Retaining Wall
Retaining Wall
8' Wood Fence
Asphalt
Concrete
℄ Woodlawn St.
54+50.00 (Woodlawn St.)
54+00
53+00
52+00
51+50.00 (Woodlawn St.)
106+09.65 (Harry St.)
110+50.00 (Harry St.)
106+00
107+00
108+00
109+00
℄ E. Harry St.
110+00
111+00
11.0' 11.0' 11.0' 11.0' 11.0'
8.4' 8.4' 11.0' 11.0' 11.0' 11.0' 11.0' 11.0' 11.0' 12.1' 12.1'
11.0' 11.0' 11.0' 11.0' 11.0' 11.0' 11.0' 10.0' 10.0'
11.0' 11.0' 11.0' 11.0' 11.0'
11.5' 11.5' 11.0' 11.0' 11.0' 11.0' 11.0' 11.0' 11.0' 11.0' 11.0' 11.0' 11.0' 11.0' 11.0' 11.0' 11.0' 11.0' 11.0' 11.0' 10.0' 10.0' 10.0' 10.0' 11.0' 11.0' 11.0' 11.0' 11.0' 11.0' 12.0' 12.0' 11.0' 11.0' 11.0' 11.0' 11.0' 11.0' 11.0' 11.0' 11.0' 11.0' 11.0' 11.0' 8.7' 8.7' 8.7'
11.0' 11.0' 11.0' 11.0' 10.0' 11.0' 11.0'
11.0' 11.0' 11.0' 11.0' 10.0' 11.0' 11.0'
12.5' 12.5' 8.5'
12.5' 12.5' 10.3' 10.3'
9.0' 12.0'
9.0' 12.5' 12.5'
10.6' 10.6' 10.6' 12.5' 12.5'
LJ

LIST OF ABBREVIATIONS

LJ LONGITUDINAL JOINT

REVISED

SEAL:

KEVIN K. HOLLAND
16491
8/8/11

Cook, Flatt & Strobel
ENGINEERS, P.A.
CFS

CFS PROJECT NO:
10-5048

CITY OF WICHITA, KANSAS

E. HARRY ST. & WOODLAWN ST. INTERSECTION

DATE: 08-01-11 DESIGNED BY: KKH DRAWN BY: BMG CHECKED BY: KWB

SHEET TITLE:

JOINT
DETAIL
PLAN

PROJECT NUMBER
87N-0494-01

FINAL
PLANS

SHEET NUMBER:
15 of 69

J:\2010Proj\105048\DWGS\JOINT DETAIL PLAN.dwg, joint layout, 8/29/2011 2:57:42 PM