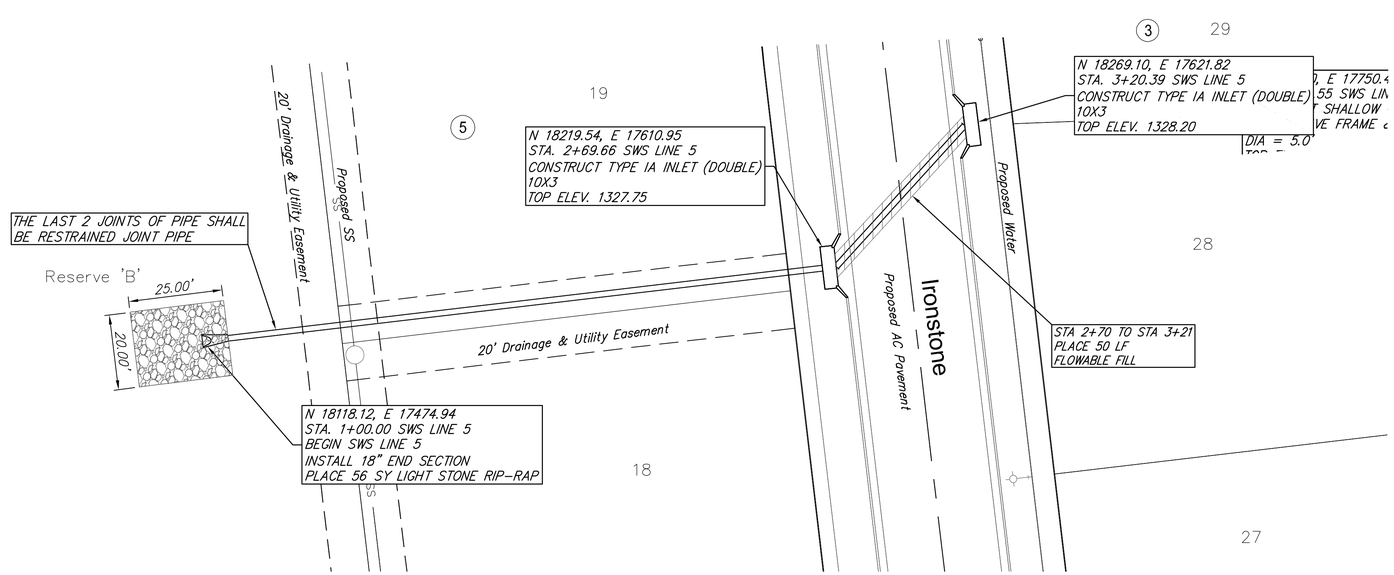

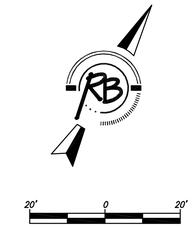

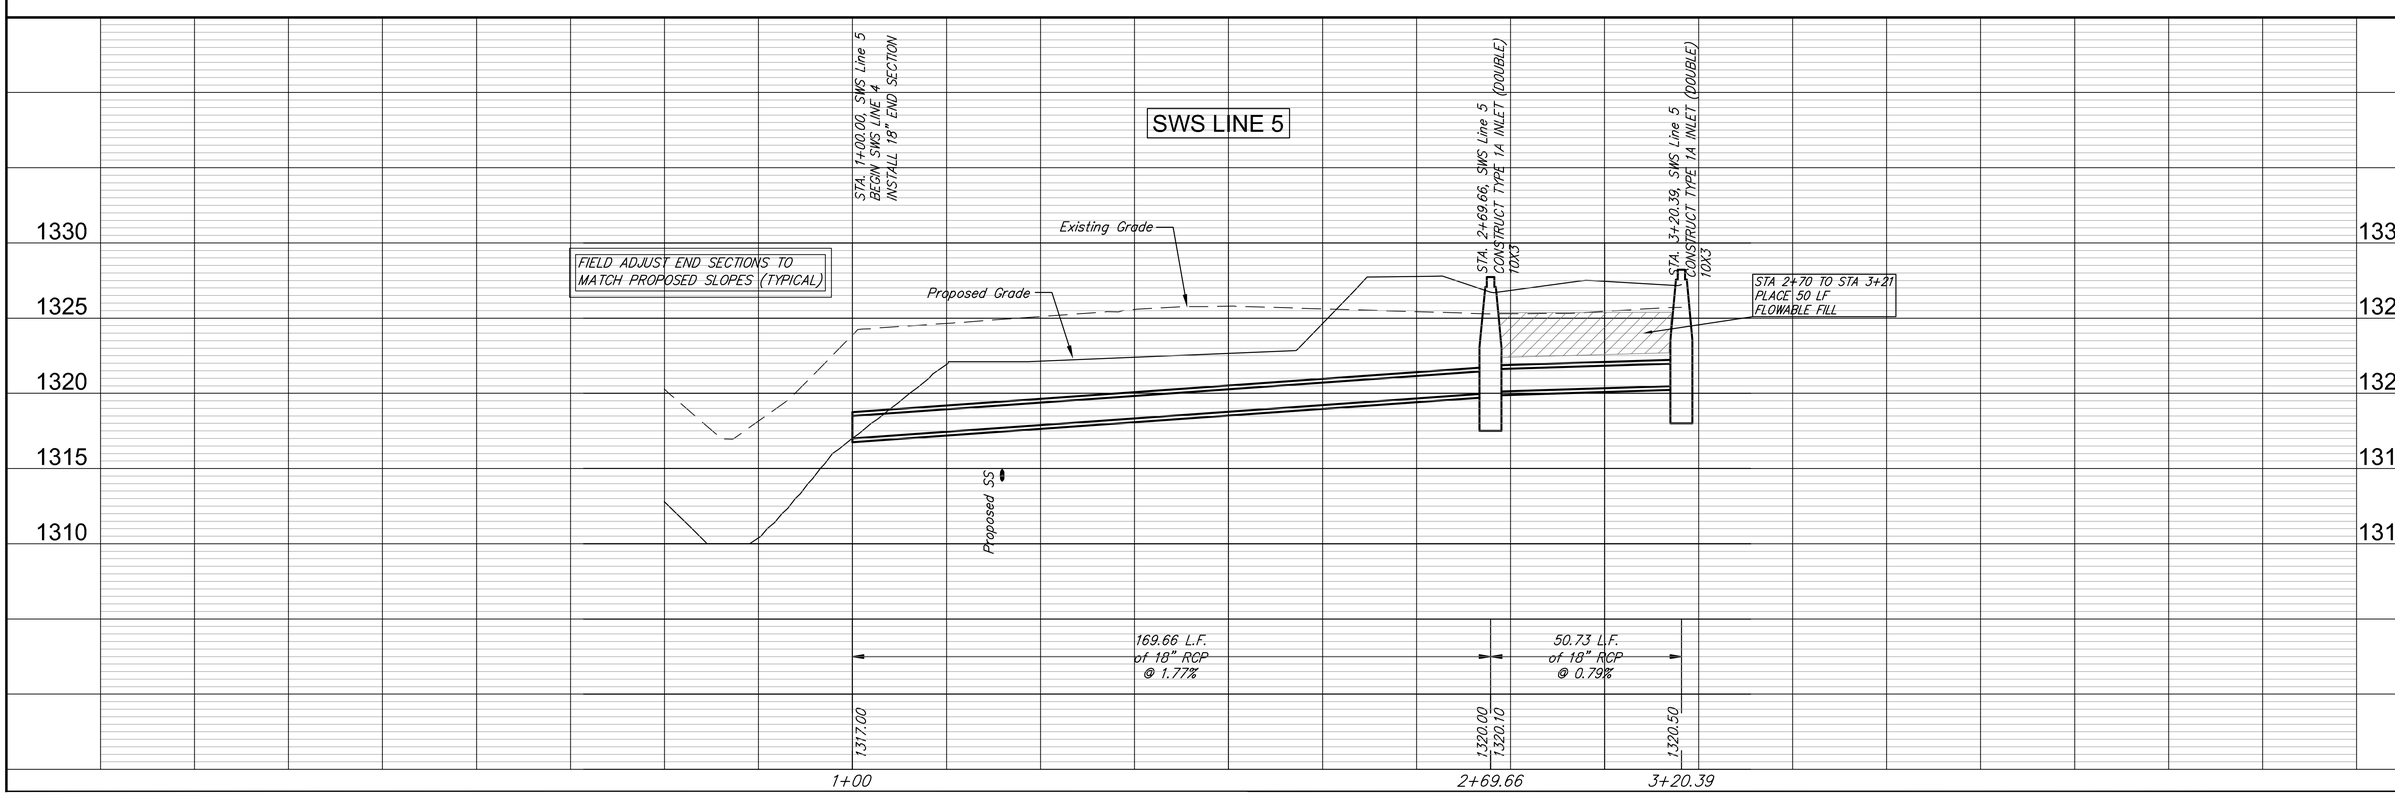

Rugedes & Bohm, P.A.
Engineering, Surveying, Land Planning
1504 N. Ridge Road
Wichita, Kansas 67203
(316) 264-4321
(316) 264-4321 fax
E-mail: info@rugedesinc.com
www.rb-kansas.com

DESIGN	EJG
DRAWN	EJG
REVISED	
UTILITY	
DATE	June 7, 2012
REVIEW	May 9, 2012
PROJECT NUMBER	468-84815
DRAWING FILE	Engineering Base [SWS Line 4]

SIERRA HILLS 2ND ADDITION
SWS Line 5
WICHITA, KANSAS

RB JOB 3268E