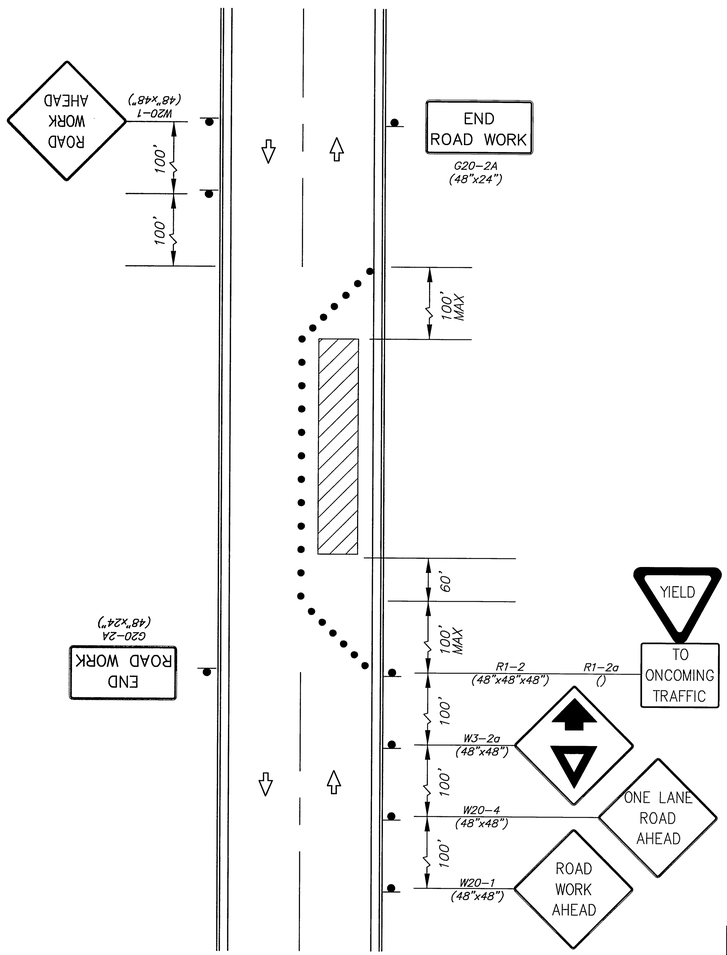

TYPICAL TRAFFIC CONTROL PLAN –
PARTIAL ROADWAY ENCROACHMENT ON TWO–LANE ROAD

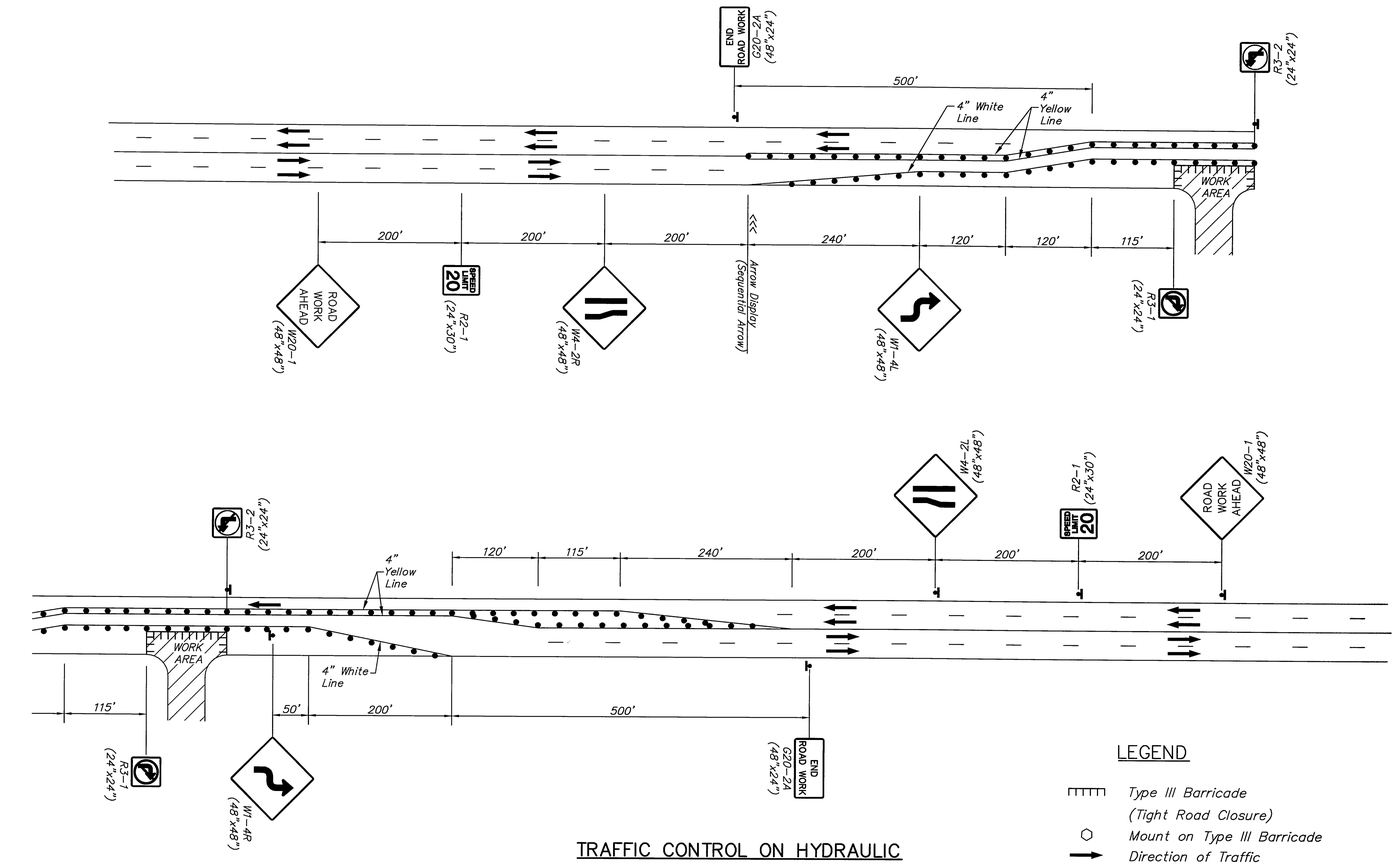

TRAFFIC CONTROL ON HYDRAULIC

LEGEND

- Type III Barricade (Tight Road Closure)
- Mount on Type III Barricade
- Direction of Traffic
- Channelizing Device
- One Post Sign
- Working Area

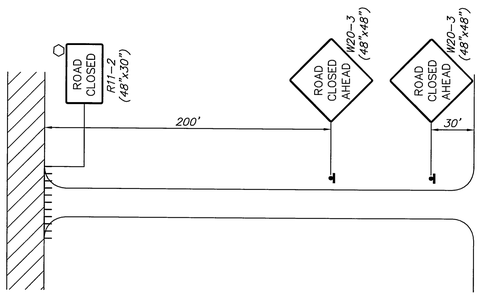

① TYPICAL TRAFFIC CONTROL – SIDE STREET CLOSURE

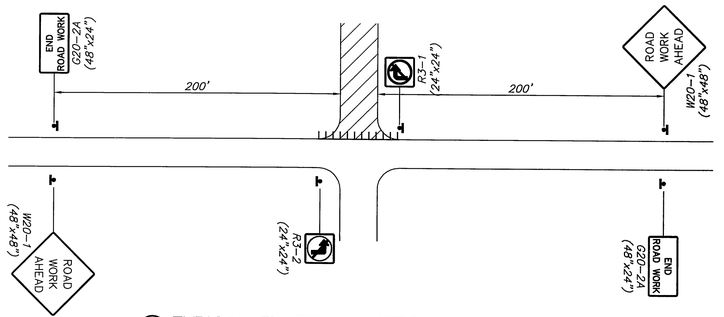

② TYPICAL TRAFFIC CONTROL – SIDE STREET OPEN

MKEC ENGINEERING CONSULTANTS, INC.
411 N. WEBB ROAD
WICHITA, KS. 67206
316 - 684 - 9600

MATTHEW J. ANGLEMYER LICENSED 19339 7-1-2012 KANSAS PROFESSIONAL ENGINEER

3RD STREET WATER MAIN REPLACEMENT

FROM CENTRAL CORRIDOR TO I-135

TRAFFIC CONTROL
SHEET TITLE

448–90217
PROJECT NUMBER

JRA | JSB | JRA
DESIGNED | DRAWN | CHECKED

ISSUED
June 2012

REVISED

SHEET NO.
36 of 37

J:\CIVIL\06692\DWG\DETAILS\06692D04.DWG

PLOTTED: Friday, July 20, 2012 @ 10:21AM