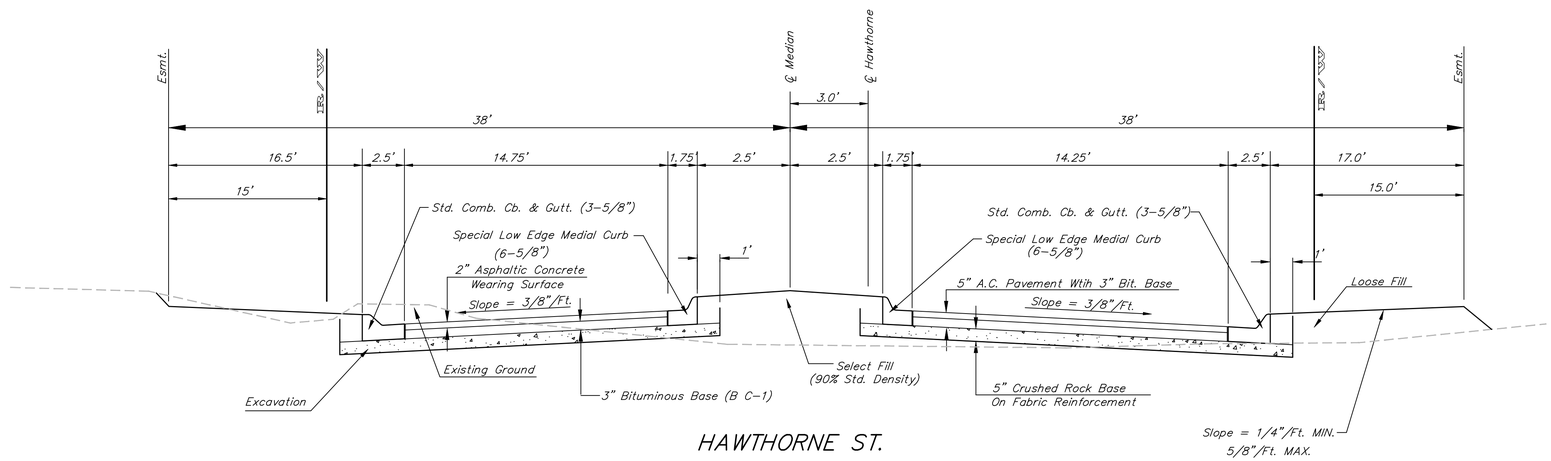

HAWTHORNE ST.

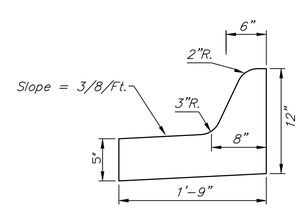

Medial Curb Detail
(Low Edge)
Not to Scale

Note: To be paid as Medial Curb & Gutter (6 5/8")

Baughman

SHOAL CREEK 3RD ADDITION

ENTRANCE DETAILS

Baughman Company, P.A. 315 Ellis St. Wichita, KS 67211 P 316-262-7271 F 316-262-0149
ENGINEERING | SURVEYING | PLANNING | LANDSCAPE ARCHITECTURE

PROJECT NUMBER 472-84085	DESIGN STAFF / DRAWN STAFF
REVISIONS:	APPROVED / DATE 4/05
	SCALE NONE
	SHEET **4** OF **16**

/Vgdetail 04-07-E971