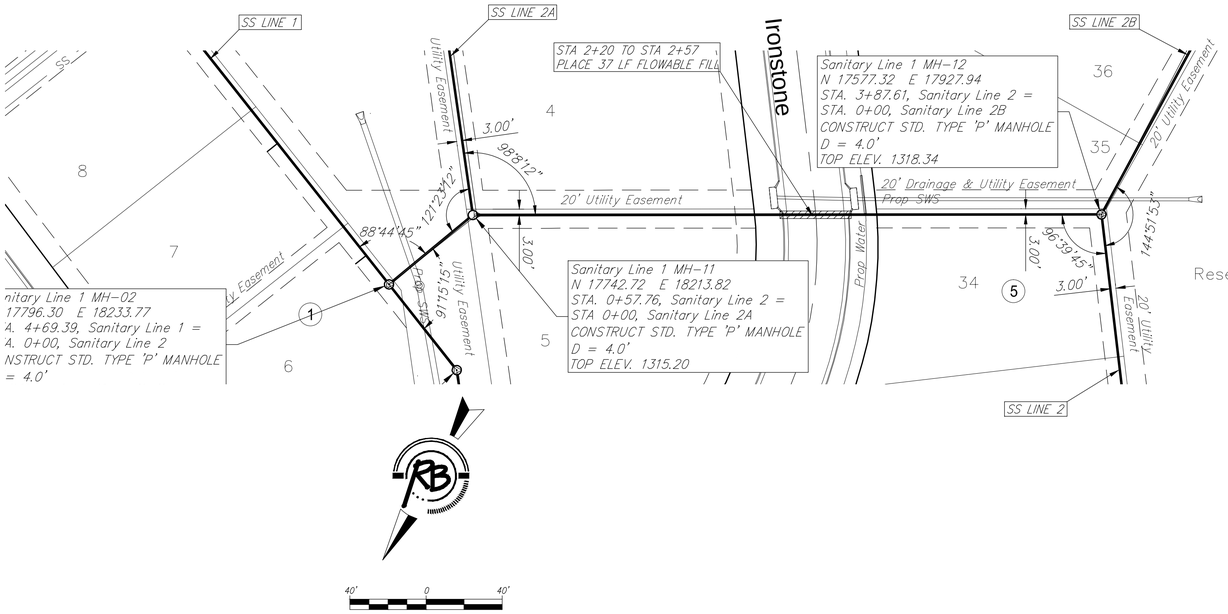

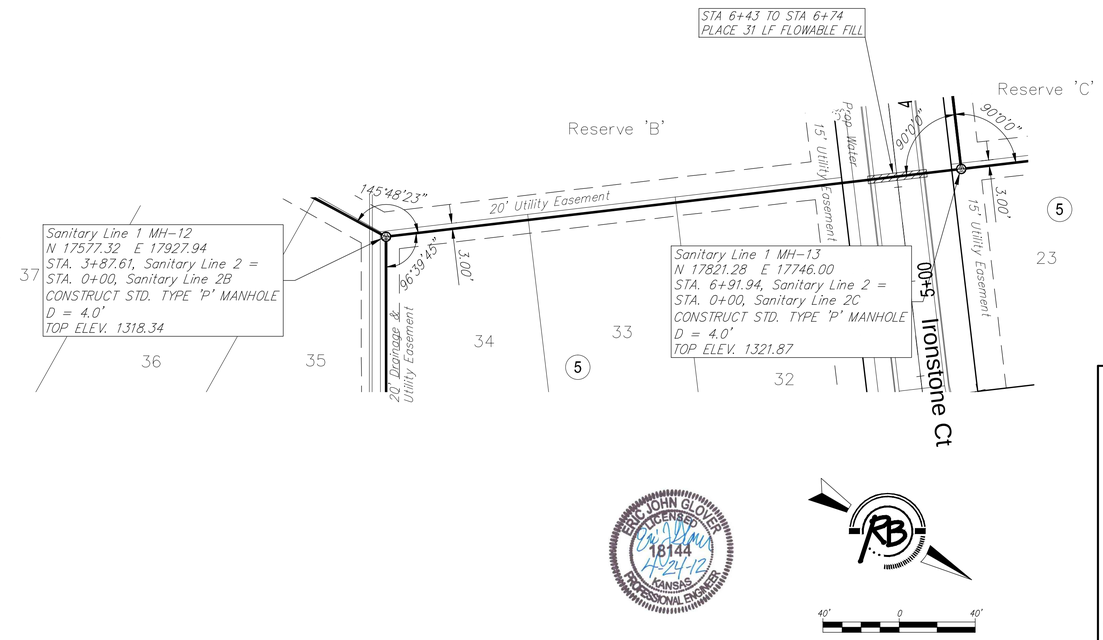

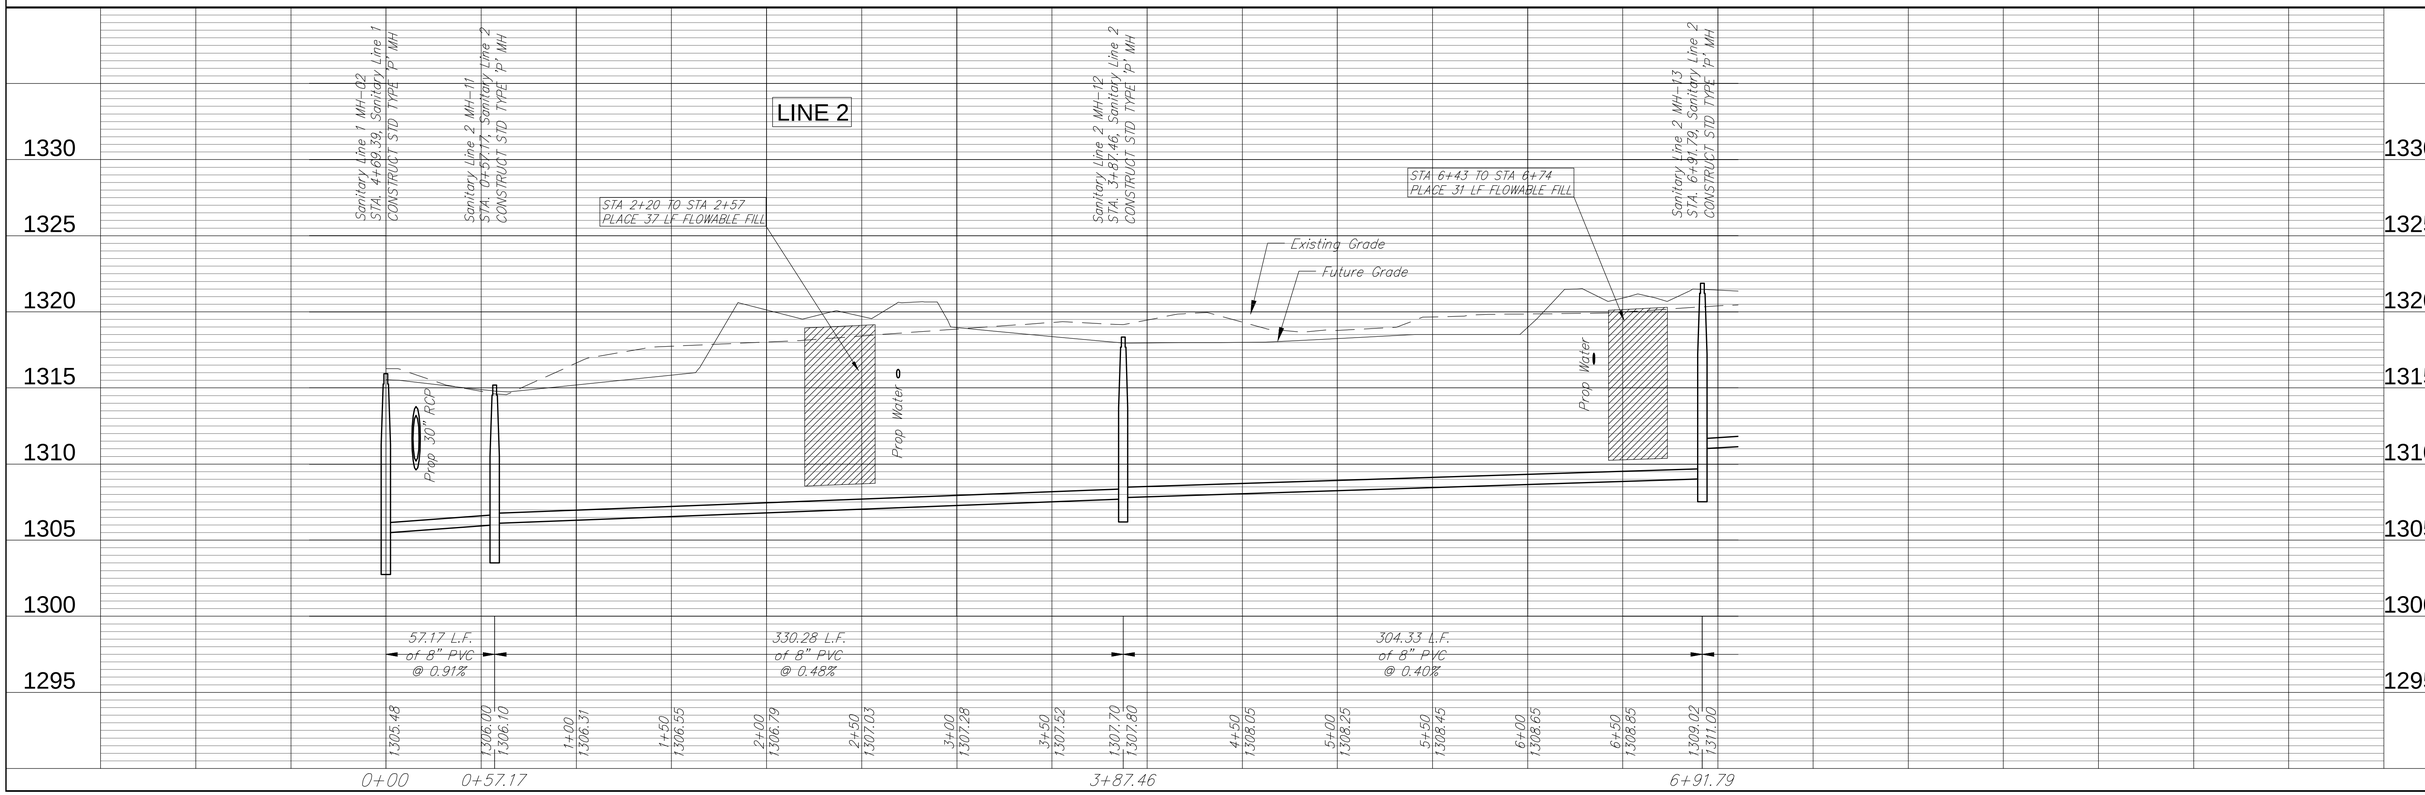

ERIC JOHN GLOVER
LICENSED
18144
KANSAS
PROFESSIONAL ENGINEER
4-24-12

Ruggles & Bohm, P.A.
Engineering, Surveying, Land Planning
924 North Main
Wichita, Kansas 67203
www.ruggleslaw.com
(316) 264-8008
(316) 264-8251 fax
E-mail: ken@ruggleslaw.com

DESIGN EJG	DRAWN EJG
UTILITY	DATE April 24, 2012
REVISED	REVIEW Feb 21, 2012
PROJECT NUMBER 468-84614	DRAWING FILE SS 1(SS Line 2)

Sanitary Sewer
Line 2
WICHITA, KANSAS

RB JOB 3929E

SHEET 5 OF 13