BENCHMARKS:

RR Spike N. Face P.P.
40'± S. of ℄ 37th Street N.,
180'± E. of SW Cor, SE 1/4,
Sec. 28, Twp 26–S, R–I–W.
Elev. = 144.13 City Datum
MSL Elev. = 1331.53

RR Spike N. Face P.P.
44'± S. of ℄ 37th Street N.,
990'± E. of SW Cor, SE 1/4,
Sec. 28, Twp 26–S, R–I–W.
Elev. = 143.73 City Datum
MLS Elev. = 1331.13

Scale: 1" = 40' Horizontal
1" = 5' Vertical
• = Iron

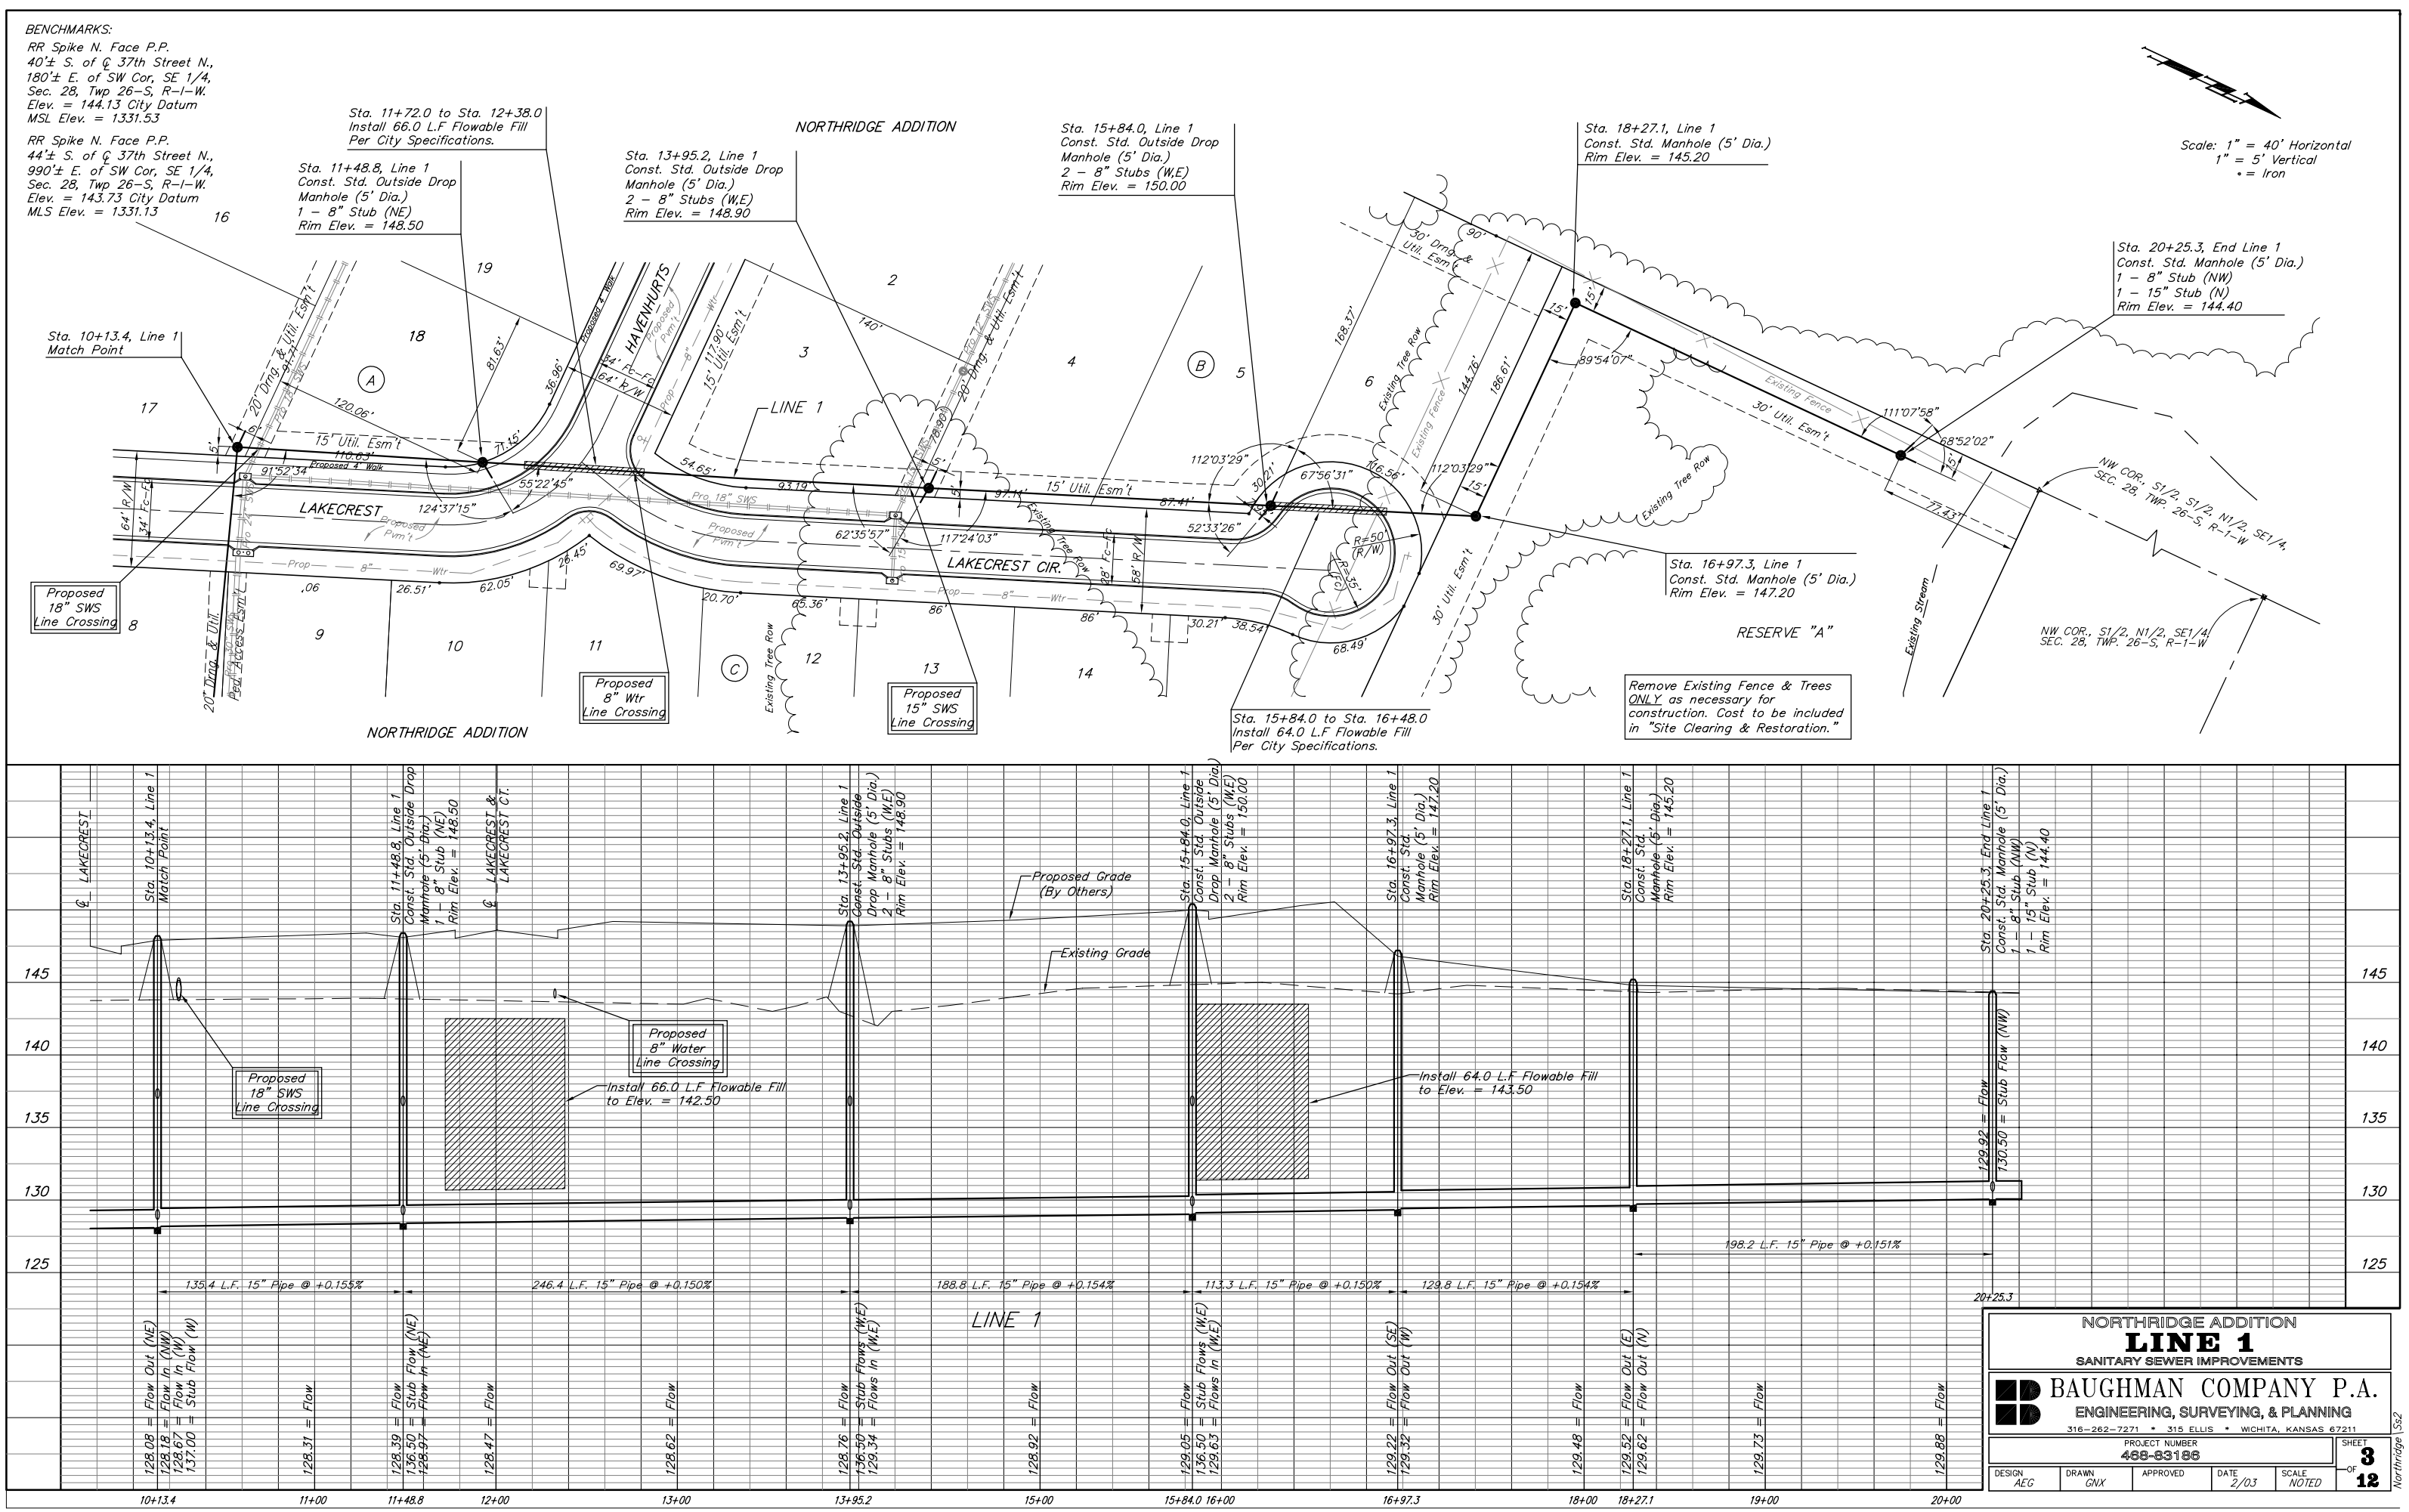

NORTHRIDGE ADDITION
LINE 1
SANITARY SEWER IMPROVEMENTS

BAUGHMAN COMPANY P.A.
ENGINEERING, SURVEYING, & PLANNING
316–262–7271 • 315 ELLIS • WICHITA, KANSAS 67211

PROJECT NUMBER	SHEET
468-63186	3 OF 12

DESIGN	DRAWN	APPROVED	DATE	SCALE
AEG	GNX		2/03	NOTED

Northridge | Ss2