CLEAR CREEK ADDITION

Wichita, Sedgwick County, Kansas

1" = 150'

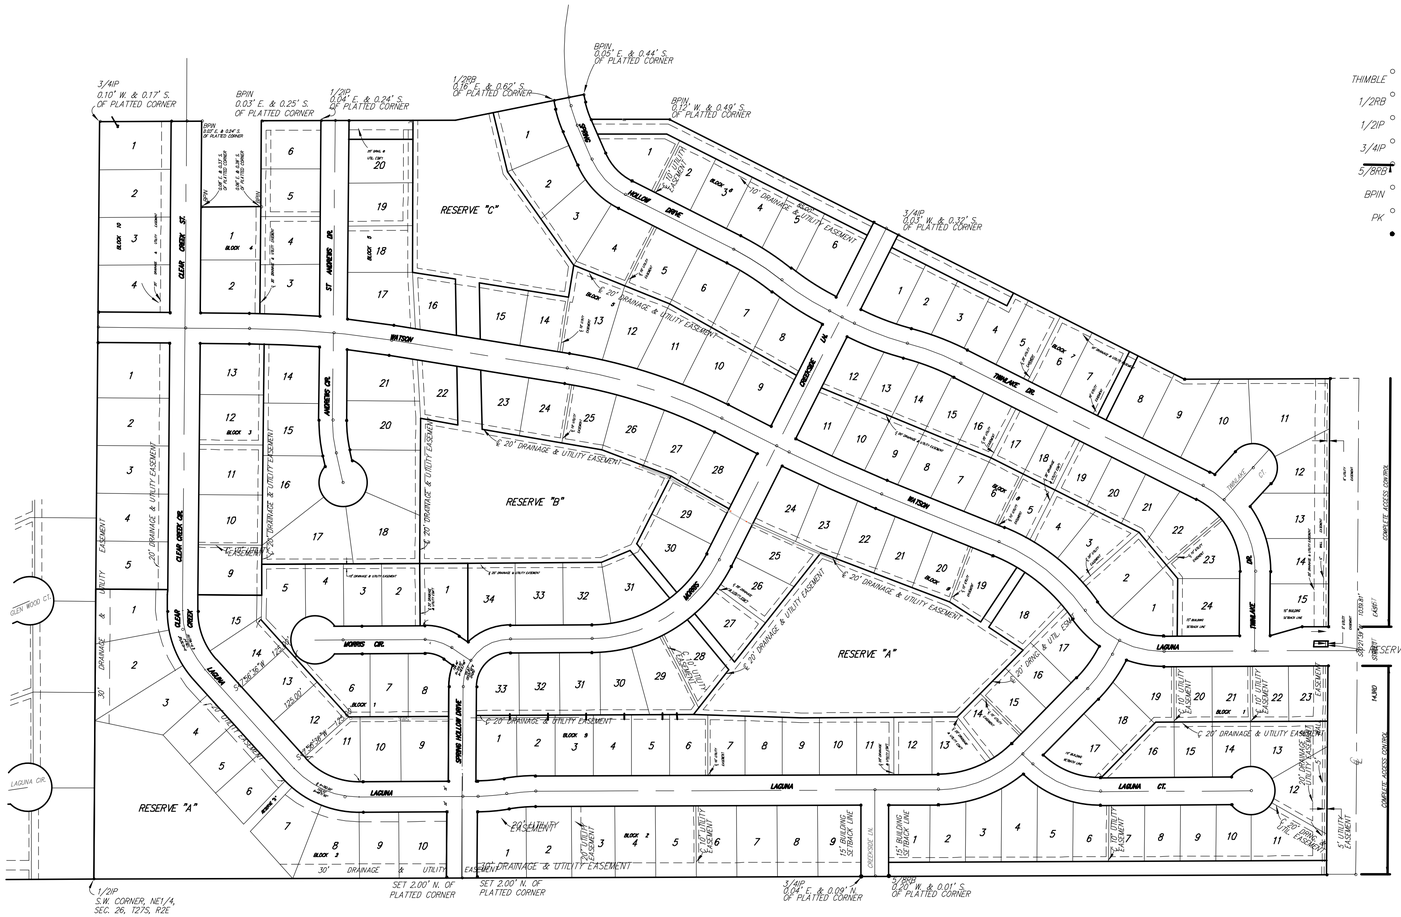

SURVEY MARKER LEGEND

THIMBLE ○ = 5/8" REBAR IN THIMBLE (FOUND)
1/2RB ○ = 1/2" REBAR (FOUND)
1/2IP ○ = 1/2" IRON PIPE (FOUND)
3/4IP ○ = 3/4" IRON PIPE (FOUND)
5/8RB ○ = 5/8" REBAR (FOUND)
BPIN ○ = 5/8" REBAR W/BAUGHMEN CAP (FOUND)
PK ○ = PK NAIL W/MKEC WASHER (FOUND)
● = 5/8" REBAR W/R&B CAP (SET)

SURVEY MARKER LEGEND

THIMBLE ○ = 5/8" REBAR IN THIMBLE (FOUND)
1/2RB ○ = 1/2" REBAR (FOUND)
1/2IP ○ = 1/2" IRON PIPE (FOUND)
3/4IP ○ = 3/4" IRON PIPE (FOUND)
5/8RB ○ = 5/8" REBAR (FOUND)
BPIN ○ = 5/8" REBAR W/BAUGHMEN CAP (FOUND)
PK ○ = PK NAIL W/MKEC WASHER (FOUND)
● = 5/8" REBAR W/R&B CAP (SET)

BENCH MARK: R.R. SPIKE WEST FACE POWER POLE
38 FEET WEST OF THE S.E. CORNER, SEC 16, T27S, R2E
ELEV.=1314.88 NGVD

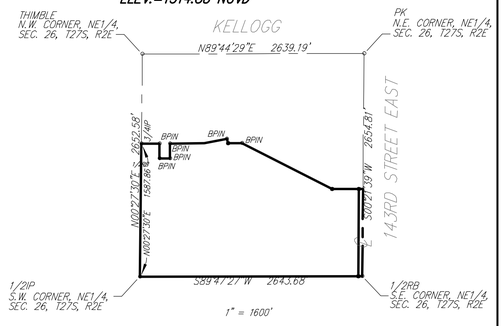

SHEET 13 OF 13

4161E

DWG. FILE: 2266P-W.C.
PROJECT NO. 02K02266P
APRIL 9, 2003