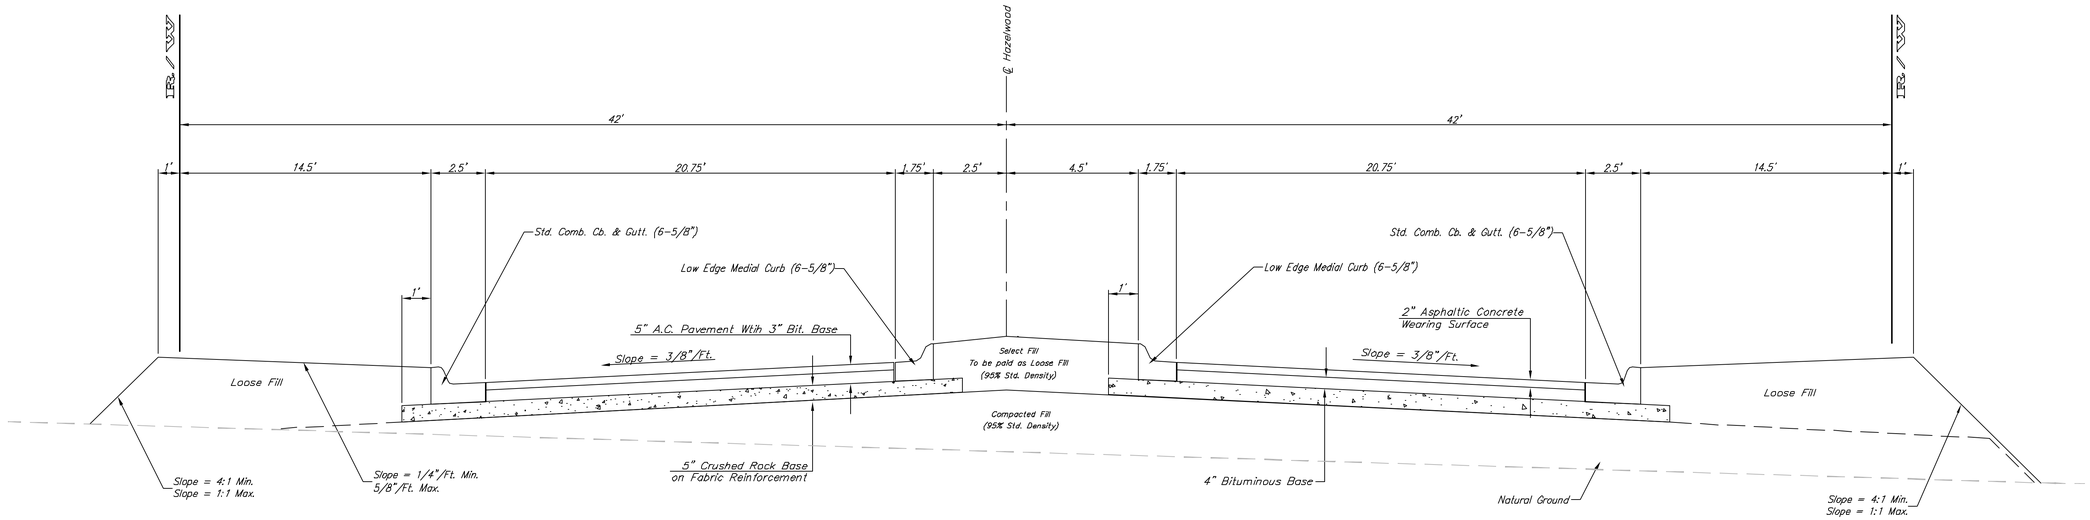

HAZELWOOD

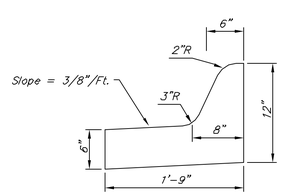

Medial Curb Detail
(Low Edge)
Not to Scale

Note: To be paid as Median Comb C & G (6 5/8")

RIDGE PORT 3RD ADDITION
ENTRANCE DETAILS

BAUGHMAN COMPANY P.A.
ENGINEERING, SURVEYING, & PLANNING
316-262-7271 • 315 ELLIS • WICHITA, KANSAS 67211

PROJECT NUMBER	SHEET
472-83772	5 OF 34

DESIGN	DRAWN	APPROVED	DATE	SCALE
Staff	Staff		5/28/03	NONE

Rigort 3rdAddition Entrdet