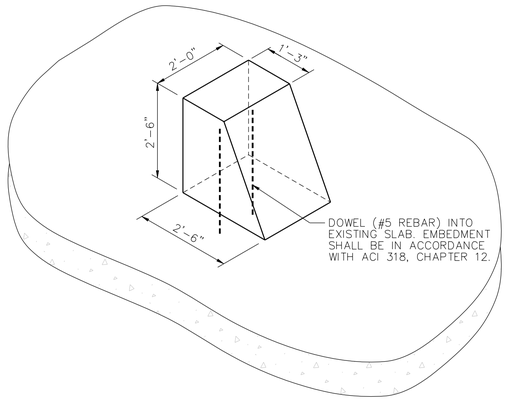

NOTE

REMOVE DAMAGED ENERGY DISSAPATORS (ENTIRELY) WHERE DIRECTED BY THE CITY'S REPRESENTATIVE. DIMENSIONS SHOWN ARE APPROXIMATE. REPLACE WITH NEW TO MATCH EXISTING.

ENERGY DISSAPATOR DETAIL

NOT TO SCALE

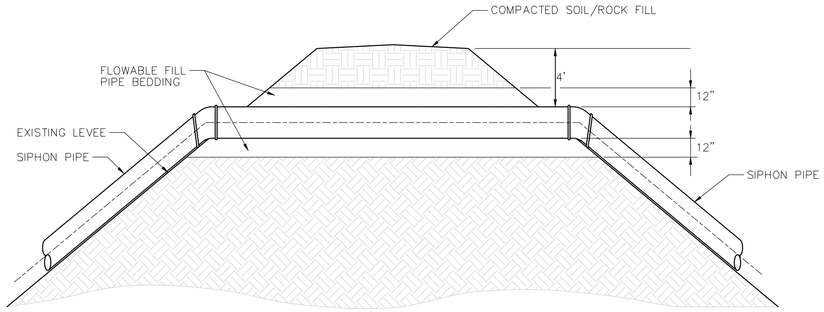

SIPHON PIPES AT LEVEE CROSSING DETAIL

NOT TO SCALE

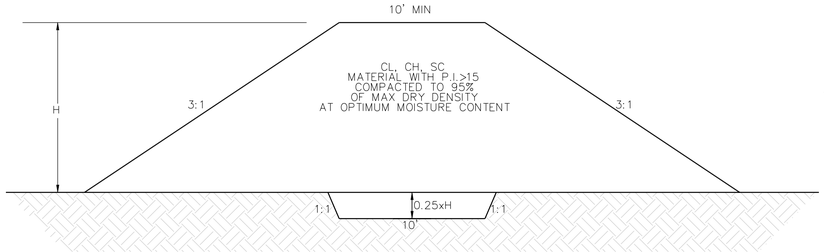

EARTHEN COFFERDAM DETAIL

NOT TO SCALE

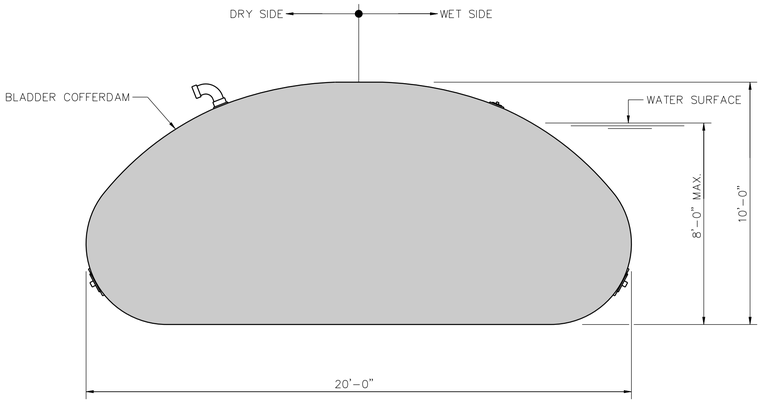

BLADDER COFFERDAM DETAIL

NOT TO SCALE

NOTE:
COFFERDAM WORK AREAS BY USING BLADDERS, SAND BAGS OR AS APPROVED BY THE CONSTRUCTION ENGINEER.

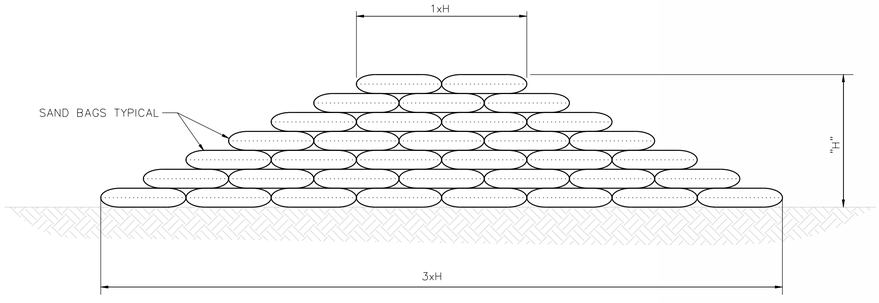

SANDBAG COFFERDAM DETAIL

NOT TO SCALE

MARK	DESCRIPTION	DATE	APPR.

amec
AMEC Environment & Infrastructure, Inc.
1129 SW Wanamaker
Topeka, Kansas 66604
Phone: (785) 272-4630
Fax: (785) 272-4678

CITY OF WICHITA

Diversion Structure Rehabilitation Improvements For the WICHITA-VALLEY CENTER LOCAL FLOOD PROTECTION PROJECT
WICHITA, KANSAS

PREPARED FOR
THE CITY OF WICHITA, KANSAS
455 N. Main
Wichita, KS 67202

DON W. DOTSON LICENSED 19964 KANSAS PROFESSIONAL ENGINEER
1/12

DESIGNED BY: DON DOTSON, P.E.		DATE: 2012/JAN/16
DWN BY: Staff	CKD BY: CJR	APP BY: LJS

FILE NAME: 14_STRUCTURE SECTIONS AND DETAILS.dgn

AMEC PROJ. NO. 5-6150-0001

CONTROL STRUCTURE SECTIONS AND DETAILS

S2.04

SHEET 14 OF 17