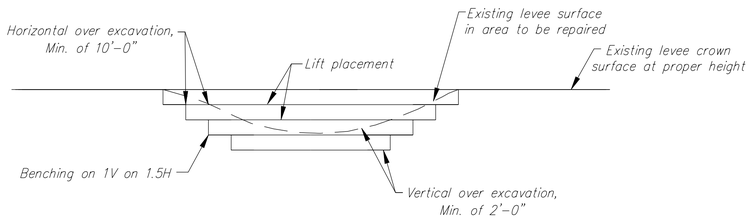

1 ELEVATION VIEW

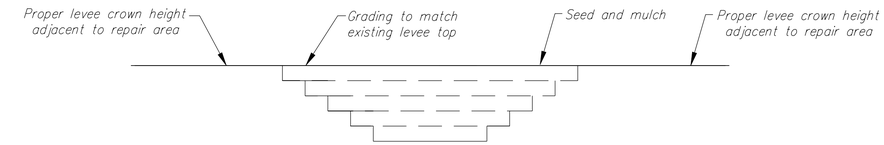

2 ELEVATION VIEW

SEE GRADING NOTES, SHEET G1.02 FOR REQUIREMENTS OF LIFT PLACEMENT.

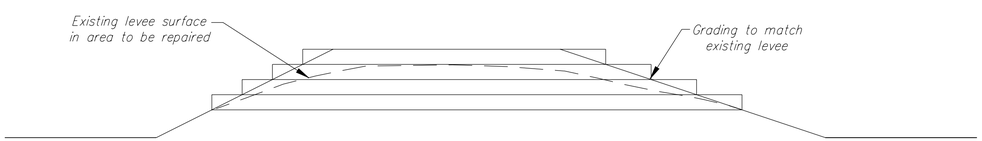

1 SECTION

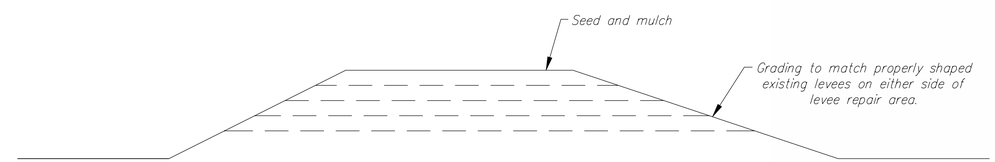

2 SECTION

TYPICAL EXISTING LEVEE POINT REPAIR – SEQUENCE OF WORK

MARK	DESCRIPTION	DATE	APPR.

AMEC Environment & Infrastructure, Inc.
1129 SW Wanamaker
Topeka, Kansas 66604
Phone: (785) 272-6630
Fax: (785) 272-6878

CITY OF WICHITA

Diversion Structure Rehabilitation Improvements For the WICHITA-VALLEY CENTER LOCAL FLOOD PROTECTION PROJECT
WICHITA, KANSAS

PREPARED FOR
THE CITY OF WICHITA, KANSAS
455 N. Main
Wichita, KS 67202

DON W. DOTSON LICENSED 19964 KANSAS PROFESSIONAL ENGINEER

DESIGNED BY: DON DOTSON, P.E.		DATE: 2012/JAN/16
DWN BY: Staff	CKD BY: CJR	APP BY: LJS
FILE NAME: 16_POINT REPAIR DETAILS.dgn		

AMEC PROJ. NO. 5-6150-0001

POINT REPAIR GRADING DETAILS

S-205

SHEET 15 OF 17