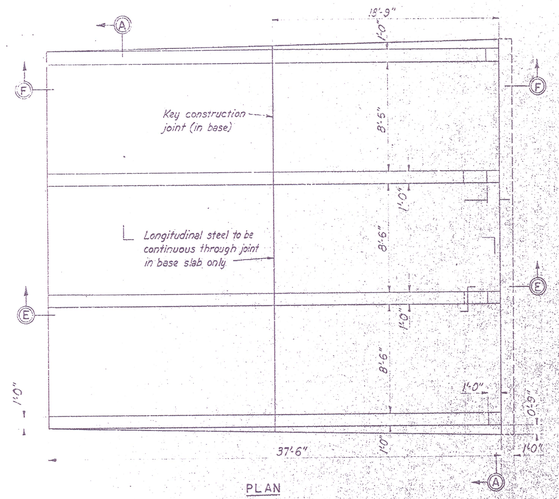
Key construction joint (in base)
Longitudinal steel to be continuous through joint in base slab only
18'-9"
37'-6"
8'-5"
8'-6"
8'-6"
1'-0"
1'-0"
1'-0