PC 254-1D

FINAL PLAT
ESTANCIA ADDITION
AN ADDITION TO WICHITA, SEDGWICK COUNTY, KANSAS

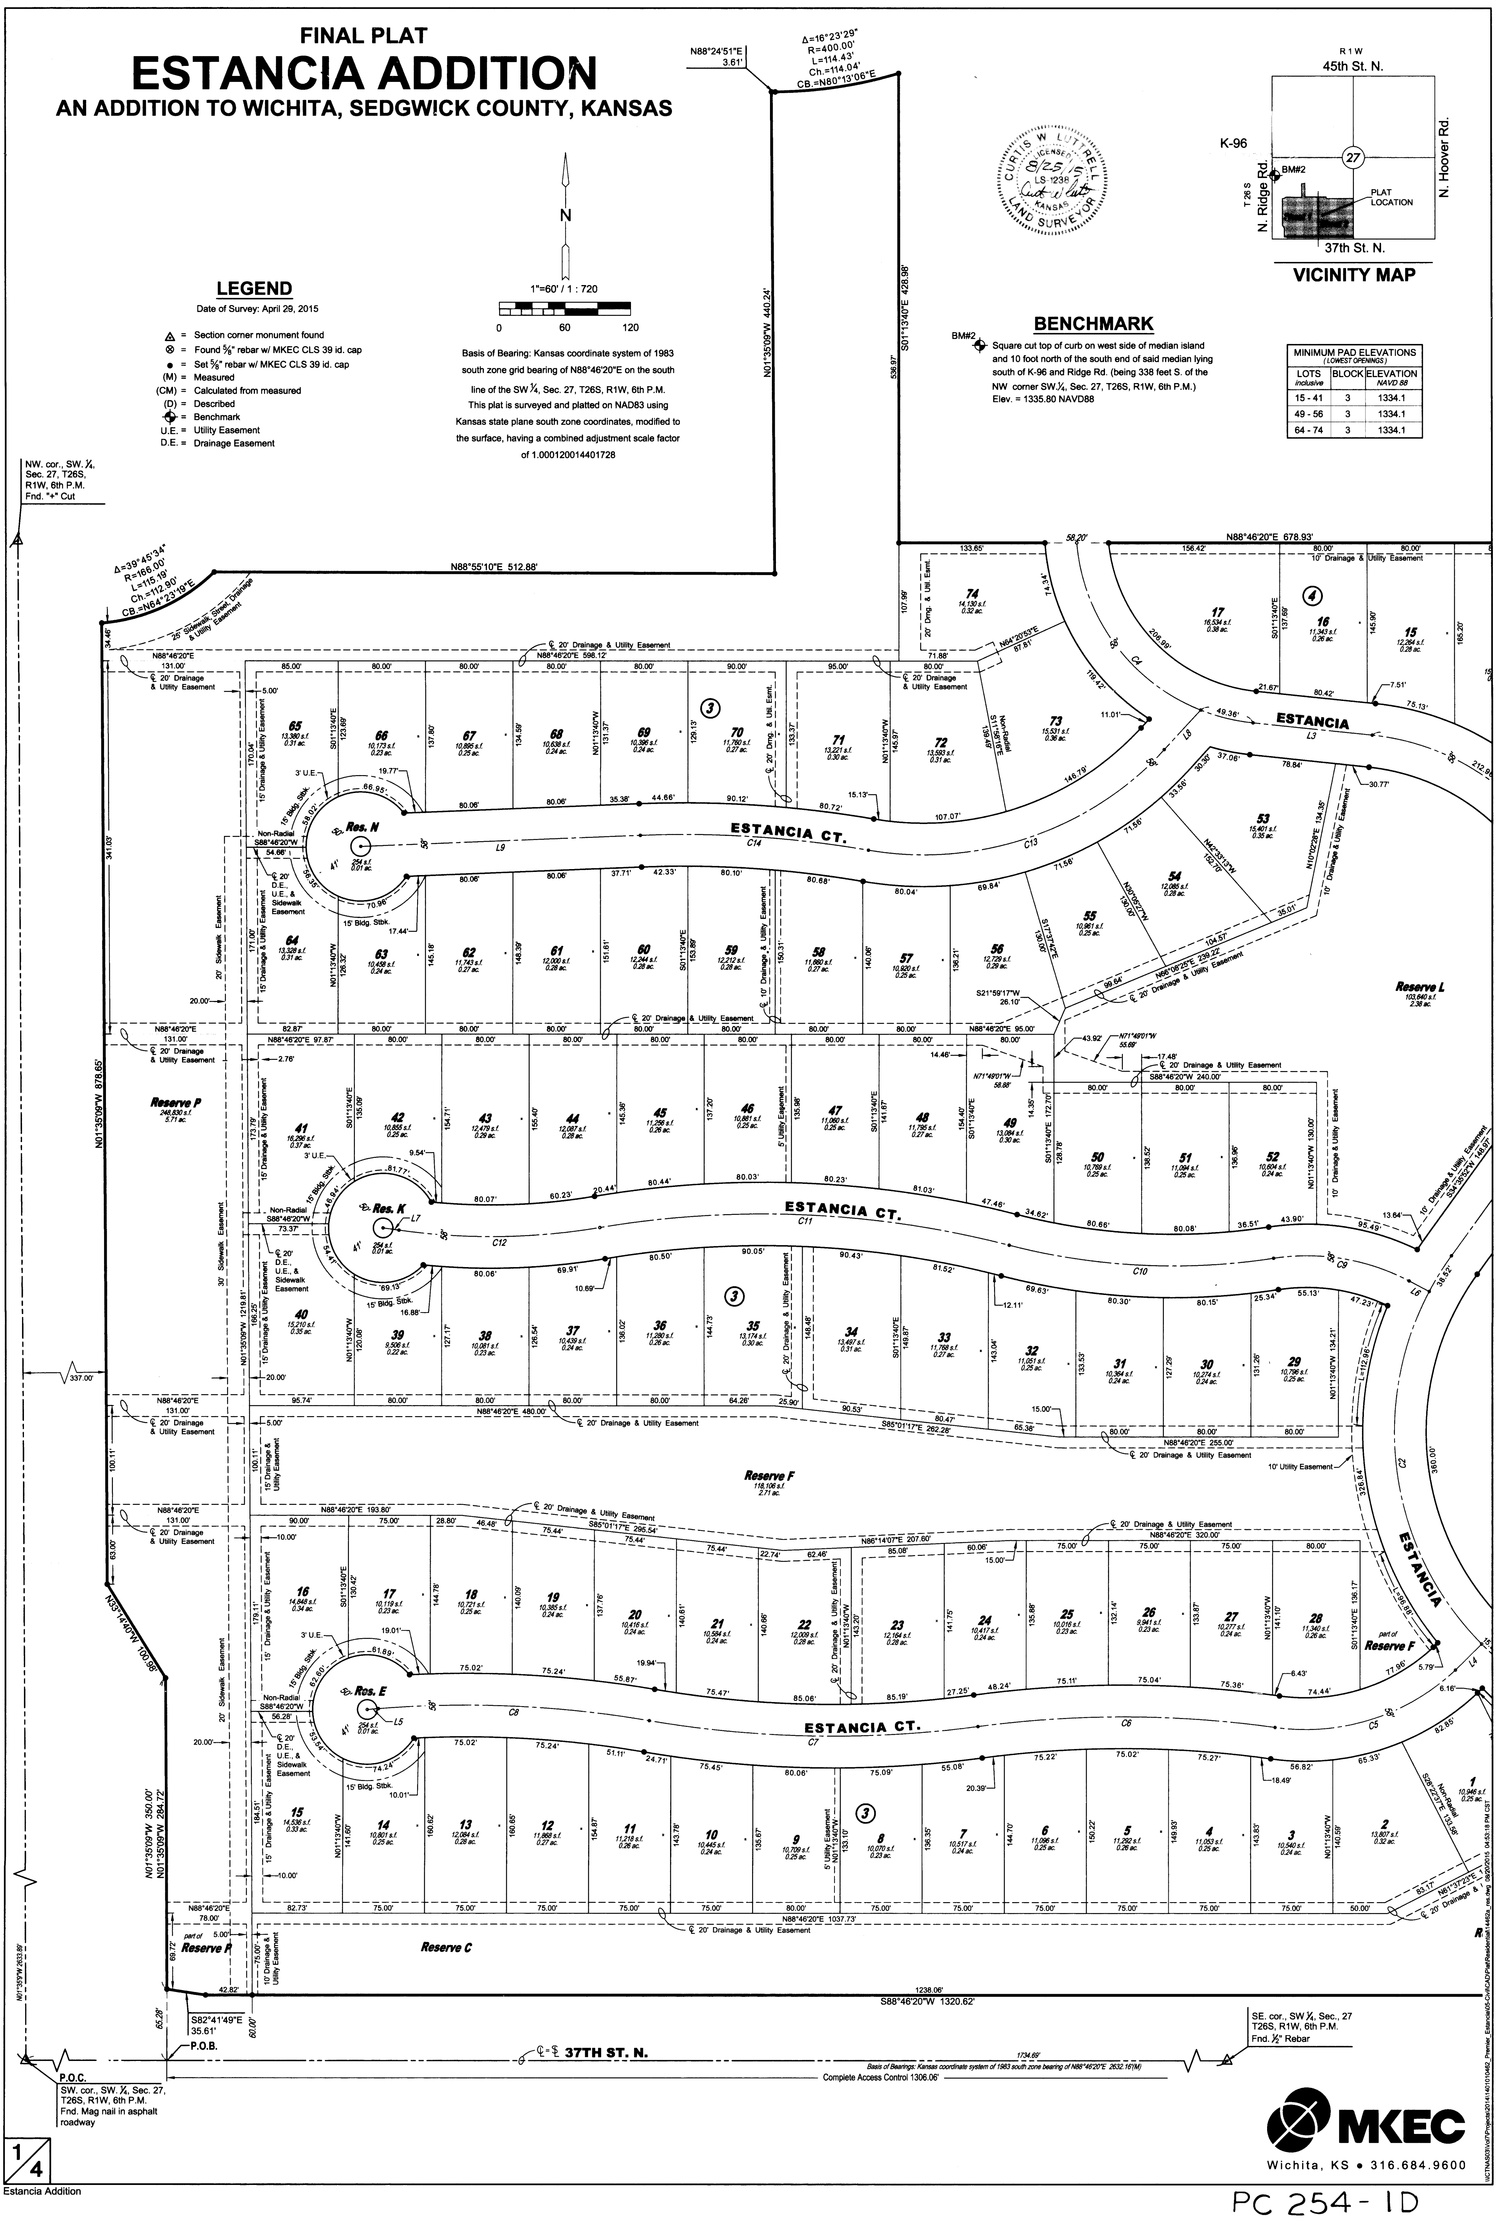

1/4

Estancia Addition

PC 254-1D