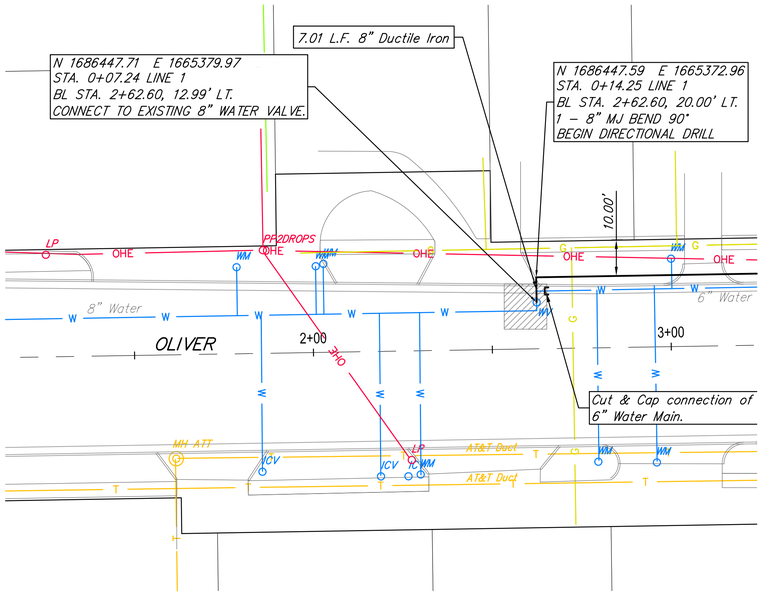

OLIVER CONNECTION DETAIL

LINE 1, PAGE 6

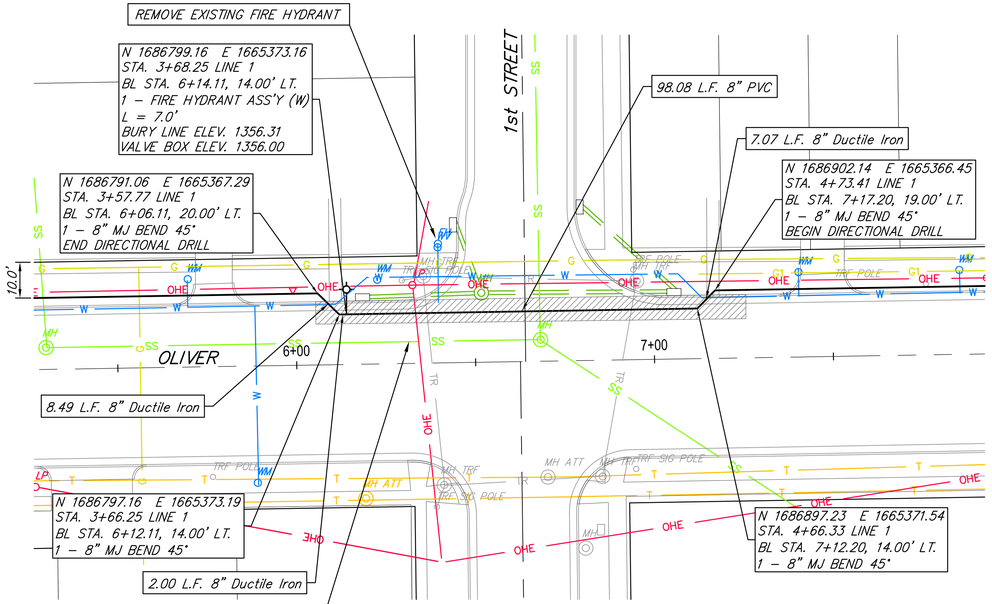

OLIVER & 1st STREET DETAIL

LINE 1, PAGE 6

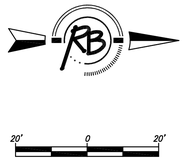

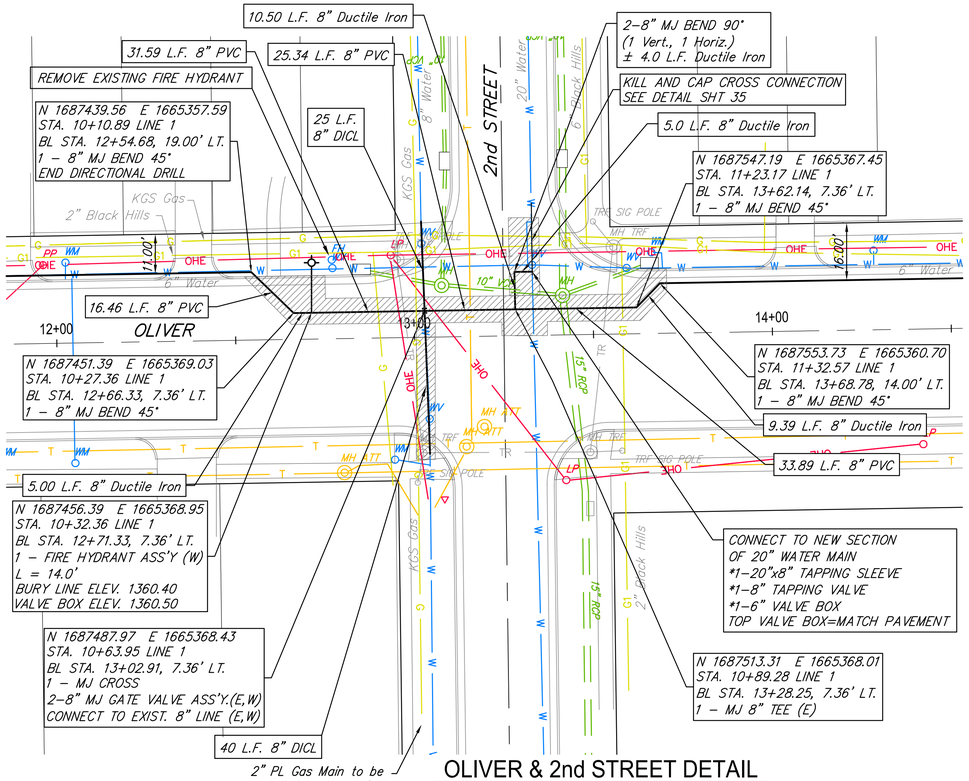

OLIVER & 2nd STREET DETAIL

LINE 1, PAGE 7

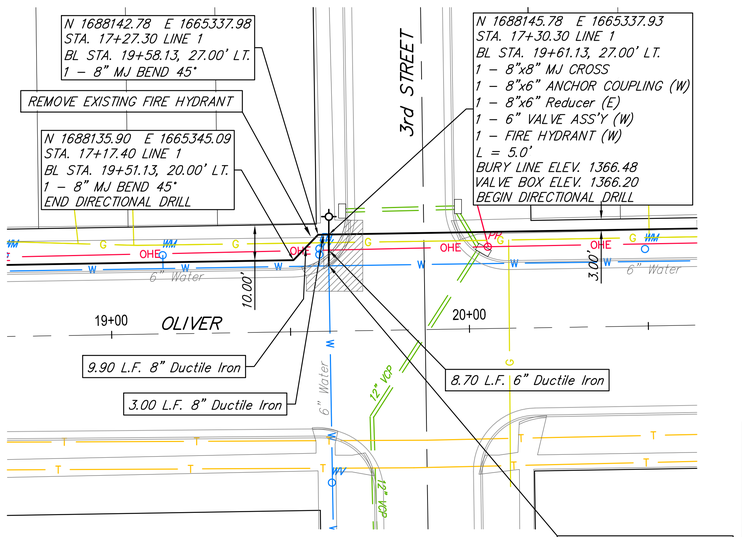

OLIVER & 3rd STREET DETAIL

LINE 1, PAGE 7

Existing Pavement, Curb and Gutter to be Removed and Replaced as necessary for construction. No additional pay shall be made for this work, Subsidiary to other pay items.

WATER MAIN REPLACEMENT
CONNECTION DETAILS

SEAL

CHRISTOPHER MICHAEL BOHM LICENSED 11631 9/24/15 KANSAS PROFESSIONAL ENGINEER

RUGGLES & BOHM

ENGINEERING | SURVEYING | LANDSCAPE ARCHITECTURE | GOVERNMENT

924 NORTH MAIN WICHITA, KANSAS 67203 P (316) 264-8008 F (316) 264-4621
WWW.RBKANSAS.COM

DATE	09/29/2015
DESIGN	RA / EJG
DRAWN	RA / DRS
REVIEW	01/07/2015
PROJECT NUMBER	448-90611
RB JOB NO.	4227W
DWG. SCALE	1" = 20'
DRAWING FILE	Plaza Engineering Base [CONNECTION DETAILS]
SHEET	32
OF	40

(c) Copyright 2014, Ruggles & Bohm, P.A.