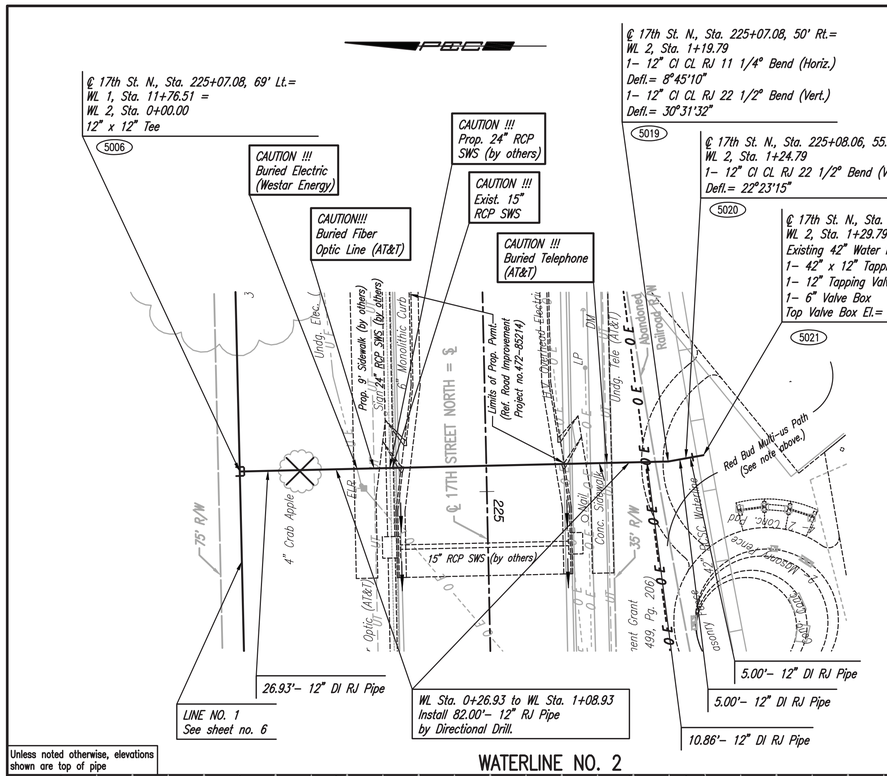
℄ 17th St. N., Sta. 225+07.08, 69' Lt.=
WL 1, Sta. 11+76.51 =
WL 2, Sta. 0+00.00
12" x 12" Tee
5006
CAUTION !!!
Buried Electric
(Westar Energy)
CAUTION!!!
Buried Fiber
Optic Line (AT&T)
CAUTION !!!
Prop. 24" RCP
SWS (by others)
CAUTION !!!
Exist. 15"
RCP SWS
CAUTION !!!
Buried Telephone
(AT&T)
℄ 17th St. N., Sta. 225+07.08, 50' Rt.=
WL 2, Sta. 1+19.79
1- 12" CI CL RJ 11 1/4° Bend (Horiz.)
Defl.= 8°45'10"
1- 12" CI CL RJ 22 1/2° Bend (Vert.)
Defl.= 30°31'32"
5019
℄ 17th St. N., Sta. 225+08.06, 55.8' Rt.=
WL 2, Sta. 1+24.79
1- 12" CI CL RJ 22 1/2° Bend (Vert.)
Defl.= 22°23'15"
5020
℄ 17th St. N., Sta. 225+08.83, 61' Rt.=
WL 2, Sta. 1+29.79
Existing 42" Water Main *
1- 42" x 12" Tapping Sleeve
1- 12" Tapping Valve
1- 6" Valve Box
Top Valve Box El.= 1408.5
5021
Prop. 9' Sidewalk (by others)
Sign
24" RCP SWS (by others)
Monolithic Curb
Undg. Elec.
Limits of Prop. Pvmt.
(Ref. Road Improvement
Project no.472-85214)
Undg. Tele (AT&T)
Abandoned
Railroad R/W
Red Bud Multi-us Path
(See note above.)
℄ 17TH STREET NORTH = ℄
75' R/W
4" Crab Apple
15" RCP SWS (by others)
35' R/W
Conc. Sidewalk
Sign
Sign Waterline
Concrete
Asphalt
Asphalt
Fence
Fence
Fence