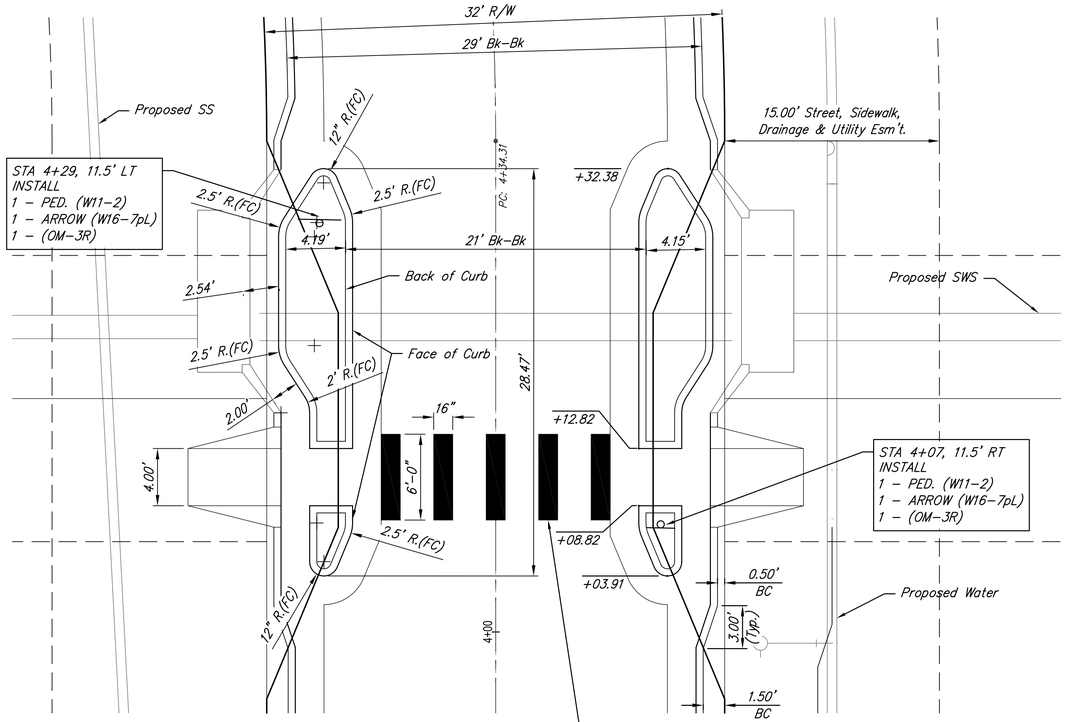

FC - Face of Curb
BC - Back of Curb

CHICANE DETAIL (GEOMETRIC DIMENSIONS)

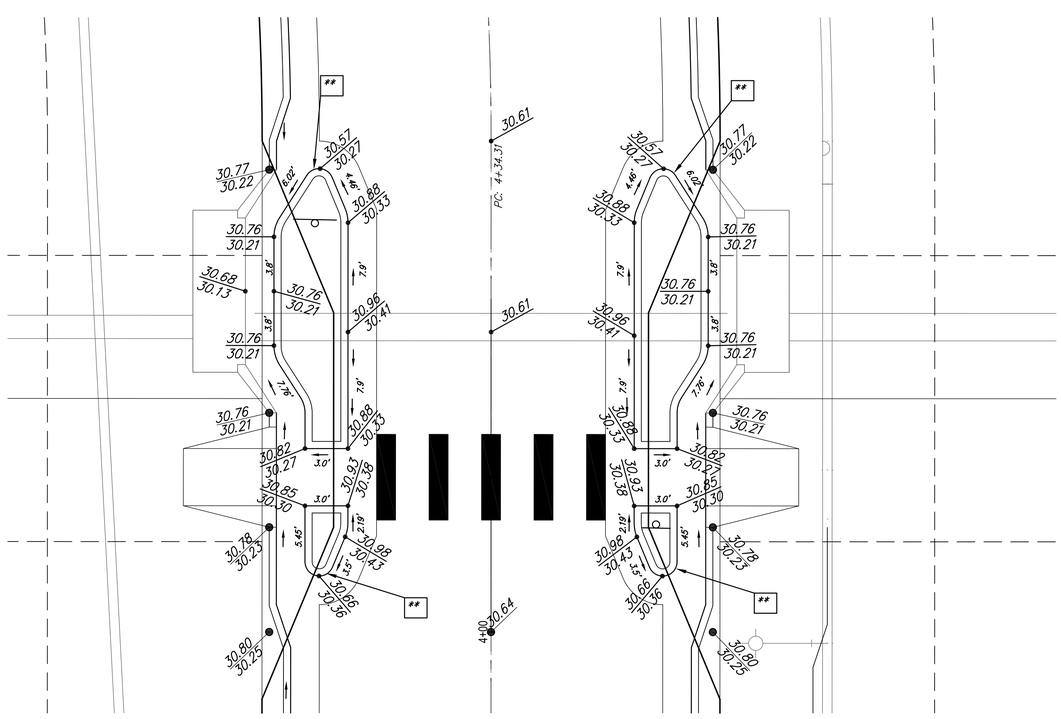

CHICANE DETAIL (ELEVATIONS)

**ENDS OF THE CHICANES SHALL
BE MOUNTABLE (ROLL) CURB.

NOTES:

1. CHICANES TO BE MAINTAINED BY HOA.
2. NO VEGETATION TALLER THAN 33" MAY BE GROWN IN CHICANES.

(c) Copyright 2015, Ruggles & Bohm, P.A.

SIENA LAKES ADDITION PHASE 1

Chicane Details

SEAL

RUGGLES & BOHM
ENGINEERING | SURVEYING | LANDSCAPE ARCHITECTURE | GOVERNMENT
924 NORTH MAIN WICHITA, KANSAS 67203 P (316) 264-8008 F (316) 264-4623
WWW.RBKANSAS.COM

DATE	12-2-15
DESIGN	EJG
DRAWN	DS
REVIEW	11-12-15
PROJECT NUMBER	472-85175
RB JOB NO.	4350E
DWG. SCALE	1" = 5'
DRAWING FILE	Siena Lakes Eng Base [Chicane Details]
SHEET	14
OF	24