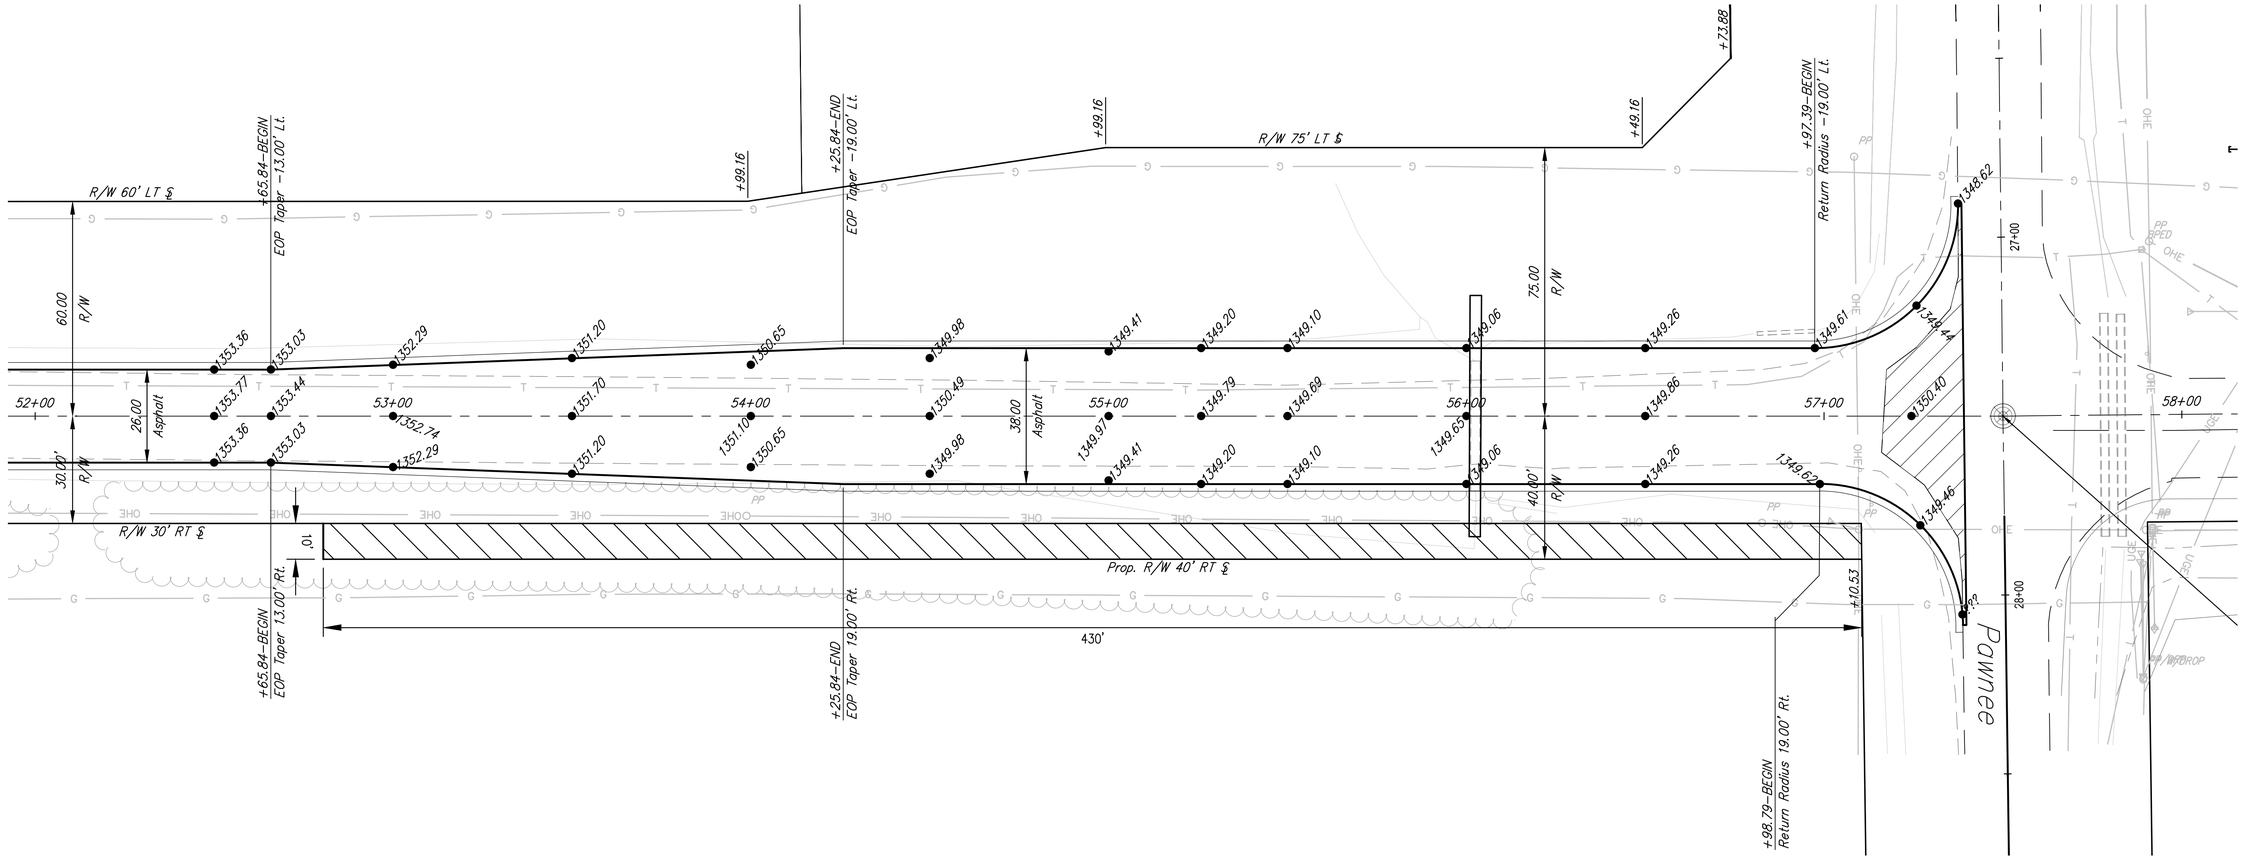

Left Turn Widening Detail

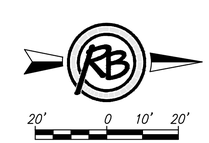

F:\Projects\Projects 4300–4399\4383T (127th St E and Pawnee Paving)\4383T Engineering Base.dwg

(c) Copyright 2014, Ruggles & Bohm, P.A.

127th Street East
Left Turn Widening

SEAL

RUGGLES & BOHM
ENGINEERING | SURVEYING | LANDSCAPE ARCHITECTURE | GOVERNMENT
924 NORTH MAIN WICHITA, KANSAS 67203 P (316) 264-8008 F (316) 264-6621
WWW.RBKANSAS.COM

PROJECT NUMBER 472-84941	RB JOB NO. 4383T	DWG. SCALE ...	DATE -
DRAWING FILE 4383T Engineering Base [Left Turn Widening]			DESIGN KL
			DRAWN DS
			REVIEW 4-12-2016
			SHEET 7 OF 24