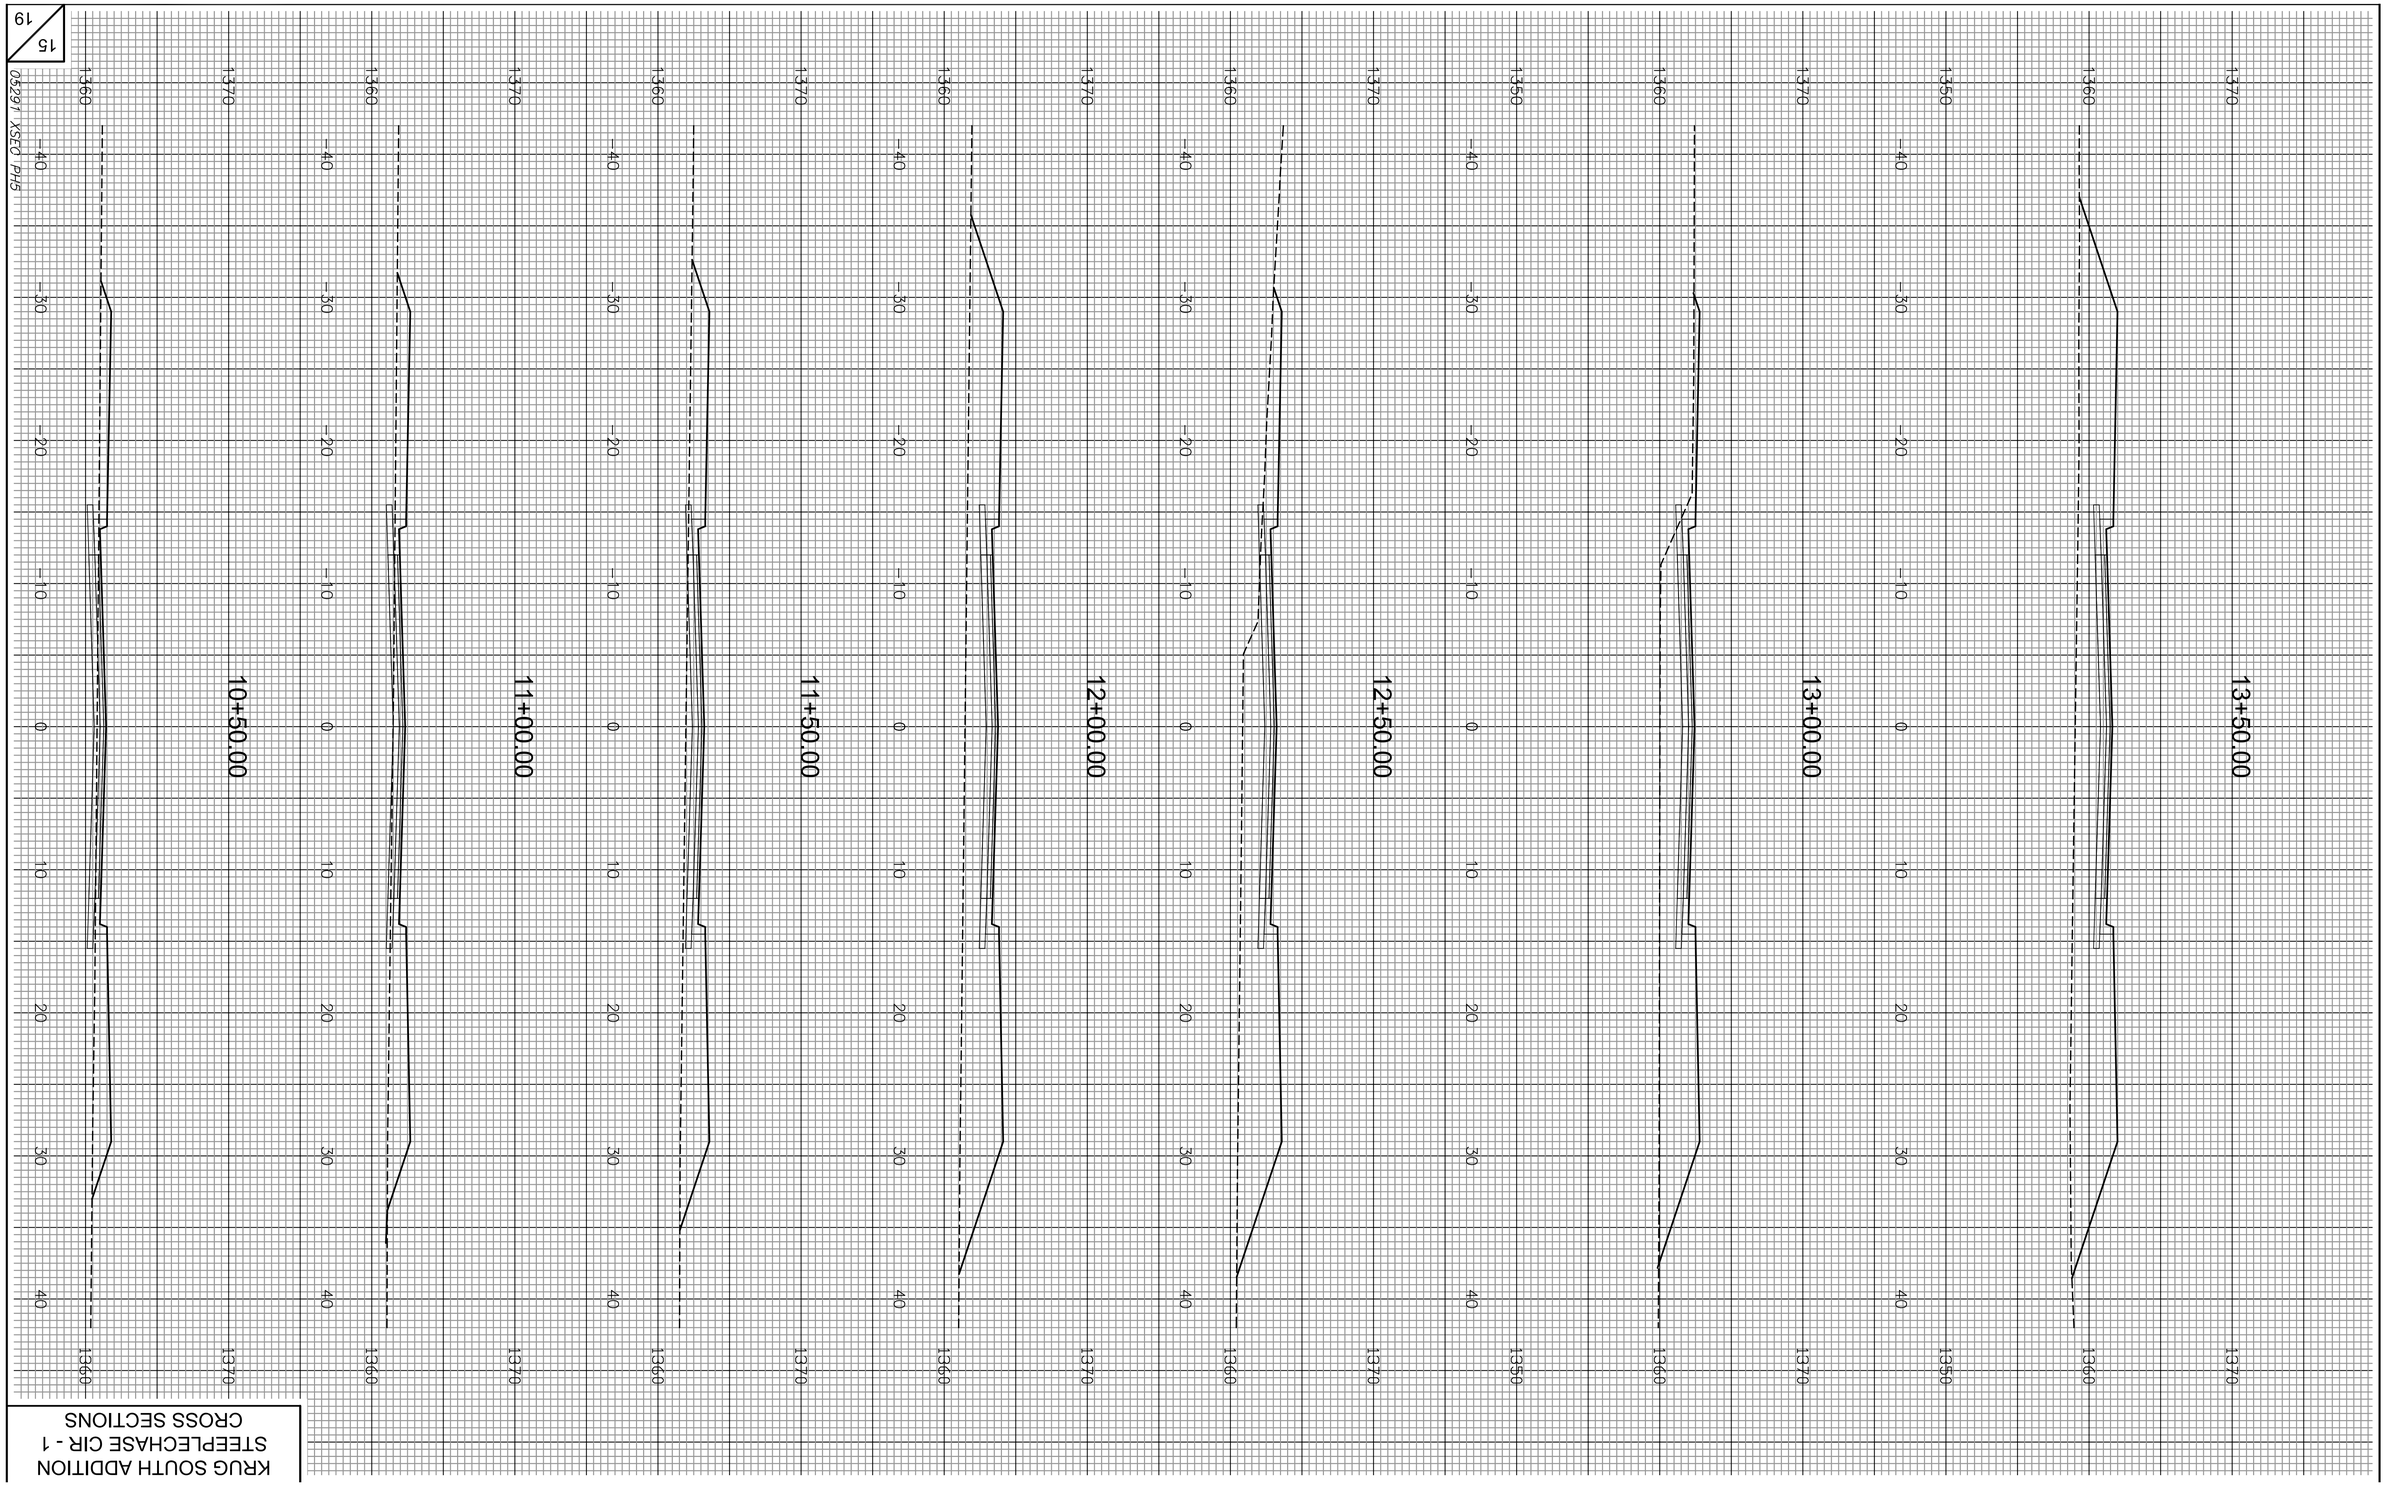

KRUG SOUTH ADDITION
STEEPLECHASE CIR - 1
CROSS SECTIONS