CLEAR CREEK ADDITION

Wichita, Sedgwick County, Kansas

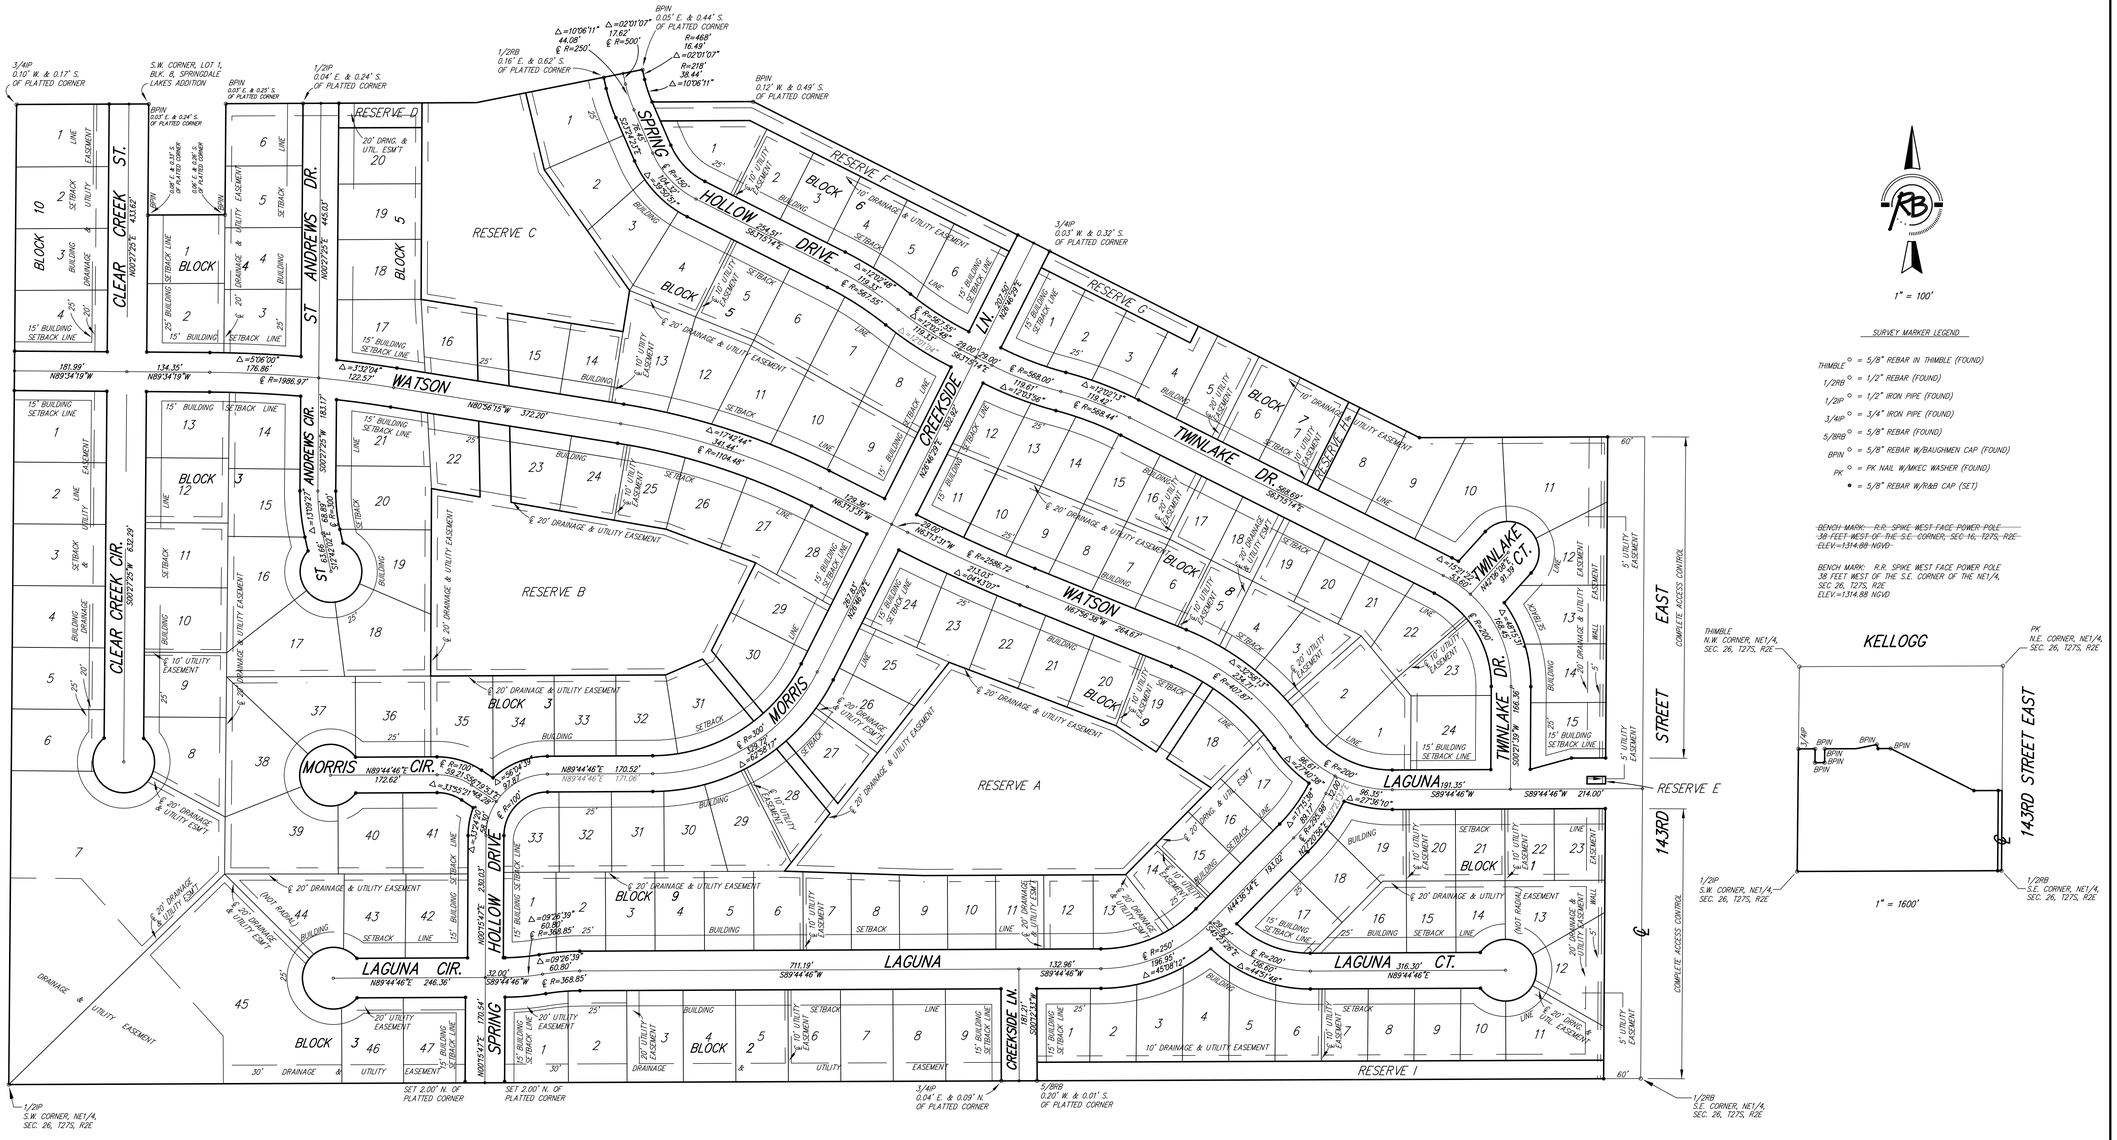

SHEET 2 OF 2

DWG FILE: 2266P-W.C.
PROJECT NO. 02K02266P
APRIL 9, 2003

Ruggles & Bohm, P.A.
Engineering, Surveying, Land Planning
924 North Main
Wichita, Kansas 67203
www.rbkansas.com
(316) 264-8008
(316) 264-4621 fax
E-mail: info@rbkansas.com