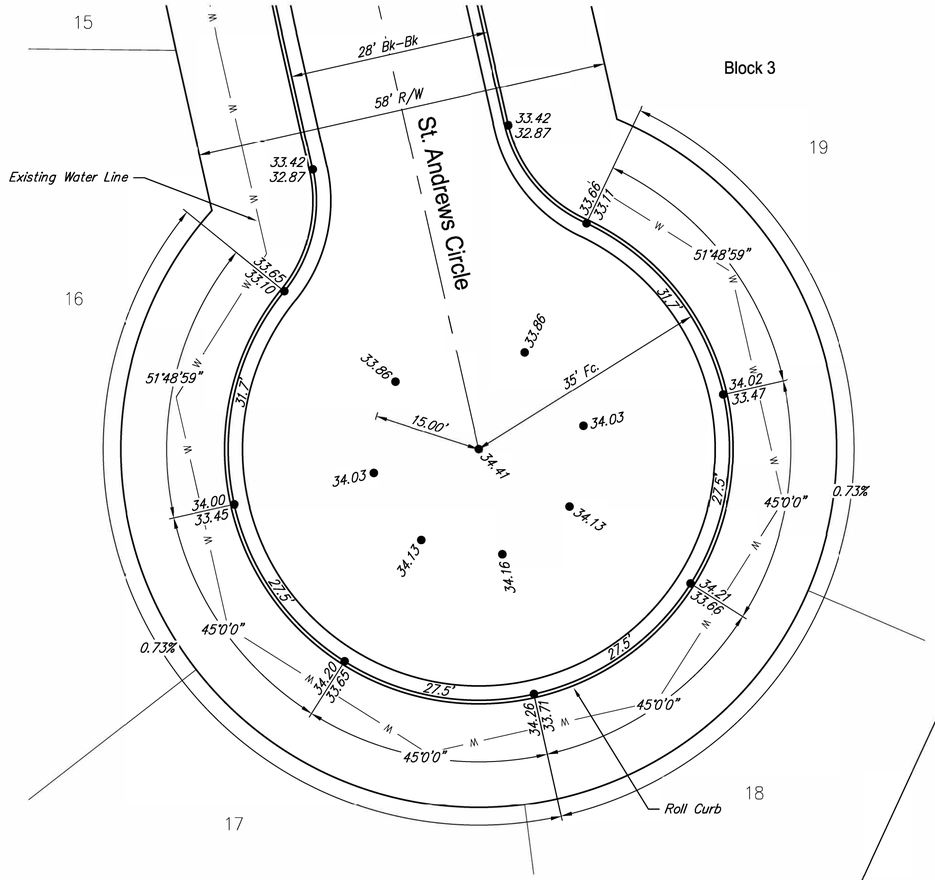

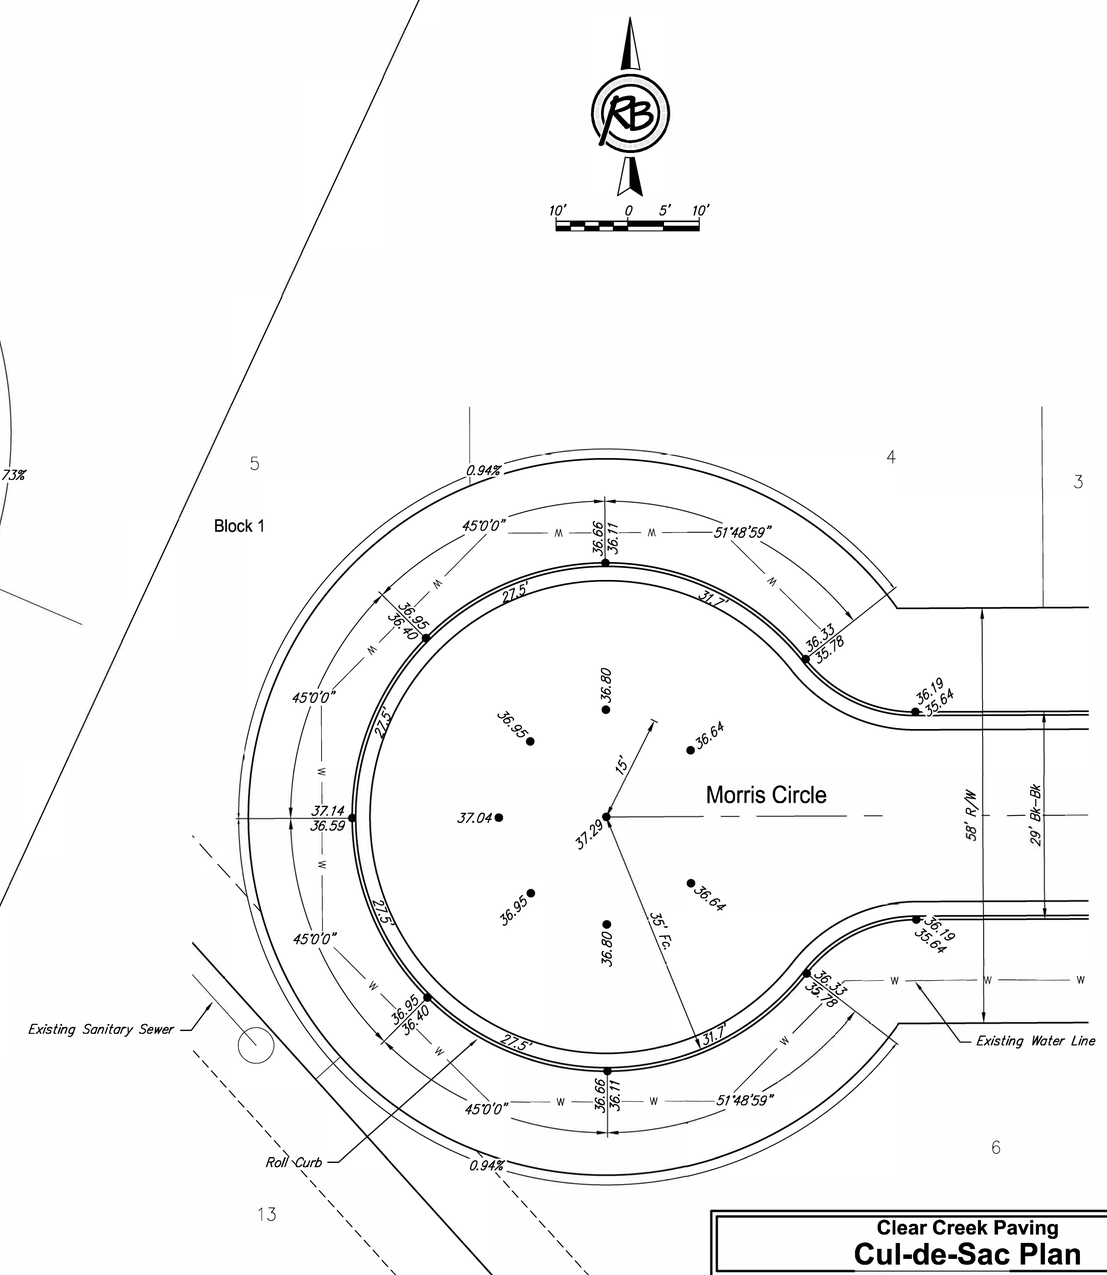

10' 0 5' 10'

Clear Creek Paving
Cul-de-Sac Plan

SEAL

RUGGLES & BOHM

ENGINEERING | SURVEYING | LANDSCAPE ARCHITECTURE | GOVERNMENT

924 NORTH MAIN WICHITA, KANSAS 67203 P (316) 264-8008 F (316) 264-4621
WWW.RBKANSAS.COM

DATE	July 2016
DESIGN	EJG
DRAWN	CDJ
REVIEW	July 2016
PROJECT NUMBER	472-83744
RB JOB NO.	4696E
DWG. SCALE	10
DRAWING FILE	05 - Cul-de-Sacs [Cul-de-Sacs]
SHEET	5
OF	23

(c) Copyright 2014, Ruggles & Bohm, P.A.