# SERVICE BOX CONSTRUCTION/INSTALLATION DETAILS




PRE-CAST CONCRETE
SERVICE BOX

(915 mm I.D. X 1372 mm RCP)
with 152 mm CAP




SECTION A-A

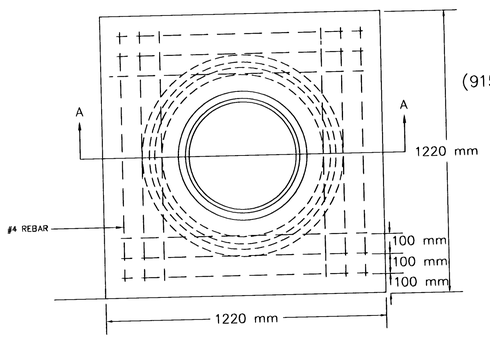


RING & COVER DETAIL

# 170 CONTROLLER PAD DETAILS

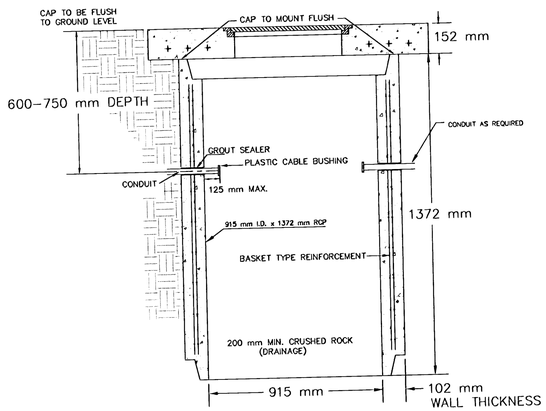


REBAR SHALL BE ASTM A615M GRADE
300 MEETING THE REQUIREMENTS
OF SUBSECTION SPECIFICATIONS.

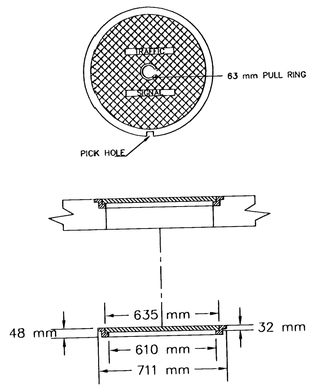





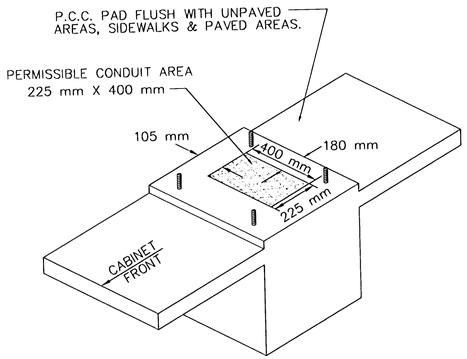


# JUNCTION BOX DETAILS

PRE-FAB Junction Box
(610 mm I.D. X 915 mm R.C.P.)

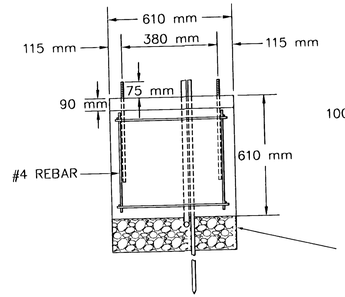


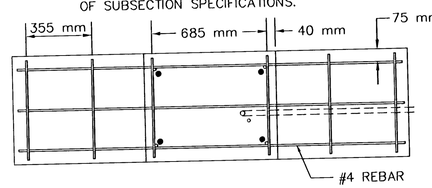SECTION A-A

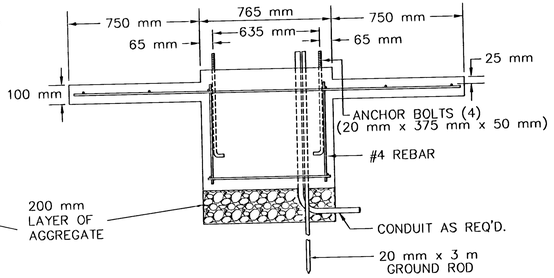





JUNCTION BOX CAP

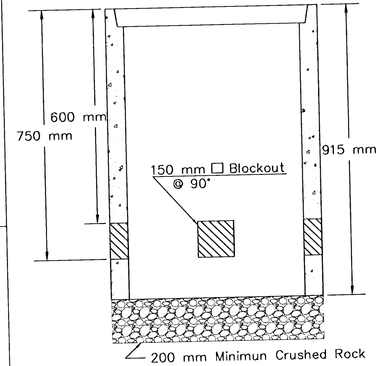915 mm x 915 mm x 152 mm
TOP OF CAP TO BE FLUSH WITH
GROUND LEVEL.

**SEE SERVICE BOX INSTALLATION
FOR RING & COVER DETAILS.
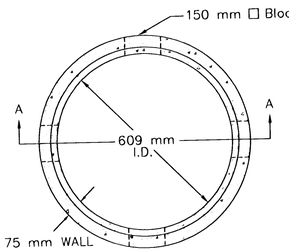
# NOTES:

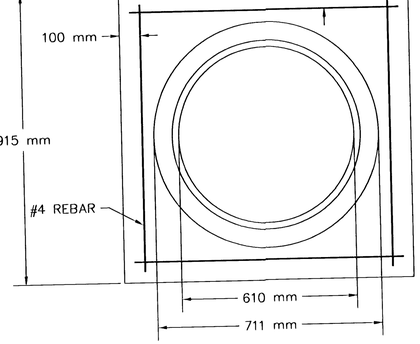SERVICE & JUNCTION BOX:

1. CONDUIT CONNECTION TO BE FLUSH TO WITHIN 125 mm OF INSIDE FACE OF SIDE WALL, CONDUIT TO DRAIN INTO SERVICE BOX.
2. CONDUIT CONNECTIONS TO SERVICE BOX SHALL BE TERMINATED WITH PLASTIC CABLE BUSHING.
3. CONDUIT SHALL BE SEALED WITH APPROVED SEALER AT INSIDE WALL FACE.
4. ALL SERVICE & JUNCTION BOXES TO HAVE 200 mm OF CRUSHED ROCK.

TRENCHING:

1. DEPTH TO BE 750 mm MINIMUM WITH ROCK & STUBBLE FREE BACKFILL TO SERVE AS BEDDING MATERIAL. MAINTAIN MINIMUM CONDUIT DEPTH IN TRENCH.
2. BACKFILL TO BE COMPACTED IN 150 mm LOOSE LIFTS BY HAND OR MECHANICAL TAMPING TO A 95% STANDARD DENSITY.

CONDUIT:

1. SLOPE CONDUIT TO DRAIN AS DIRECTED BY THE ENGINEER.
2. 75 mm RIGID STEEL CONDUIT BTWN. SERVICE BOXES.
   32 mm " " " BTWN. SERVICE & JUNCTION BOXES.
   19 mm " " " BTWN. JUNCTION BOXES.
   19 mm " " " BTWN. JUNCTION BOX & DETECTOR LOOP SAW CUT

# CONDUIT/DETECTOR WIRE INSTALLATION DETAILS




STD. CURB & GUTTER




| REV. DATE | COMMENTS | INT |
|---|---|---|
| | | |

PROJECT DESCRIPTION
SERVICE/JUNCTION BOX, CONTROLLER PAD
CONSTRUCTION/INSTALLATION DETAILS

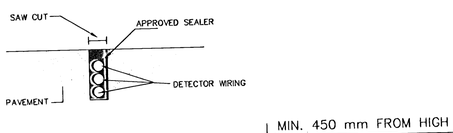PROJECT NUMBER
87 N-0212-01

| DRAWN BY: T.M. | APPROVED BY | REVISED: |
|---|---|---|
| DATE: Feb. 96 | | DATE: |

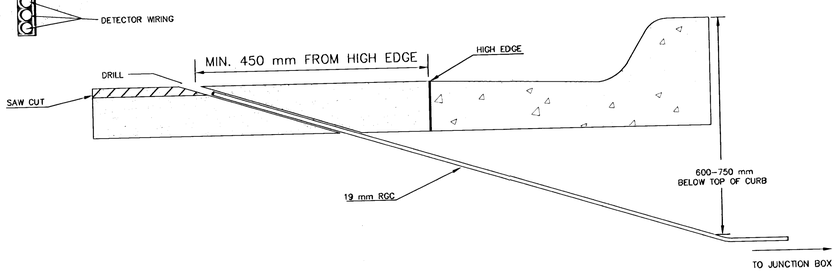CITY OF WICHITA
DEPARTMENT OF PUBLIC WORKS

| TRAFFIC ENGINEERING DIVISION | SCALE |
|---|---|
| WM. G. McKINLEY TRAFFIC ENGINEER | NO SCALE |

2232/COW/SVCBX-MET.DWG