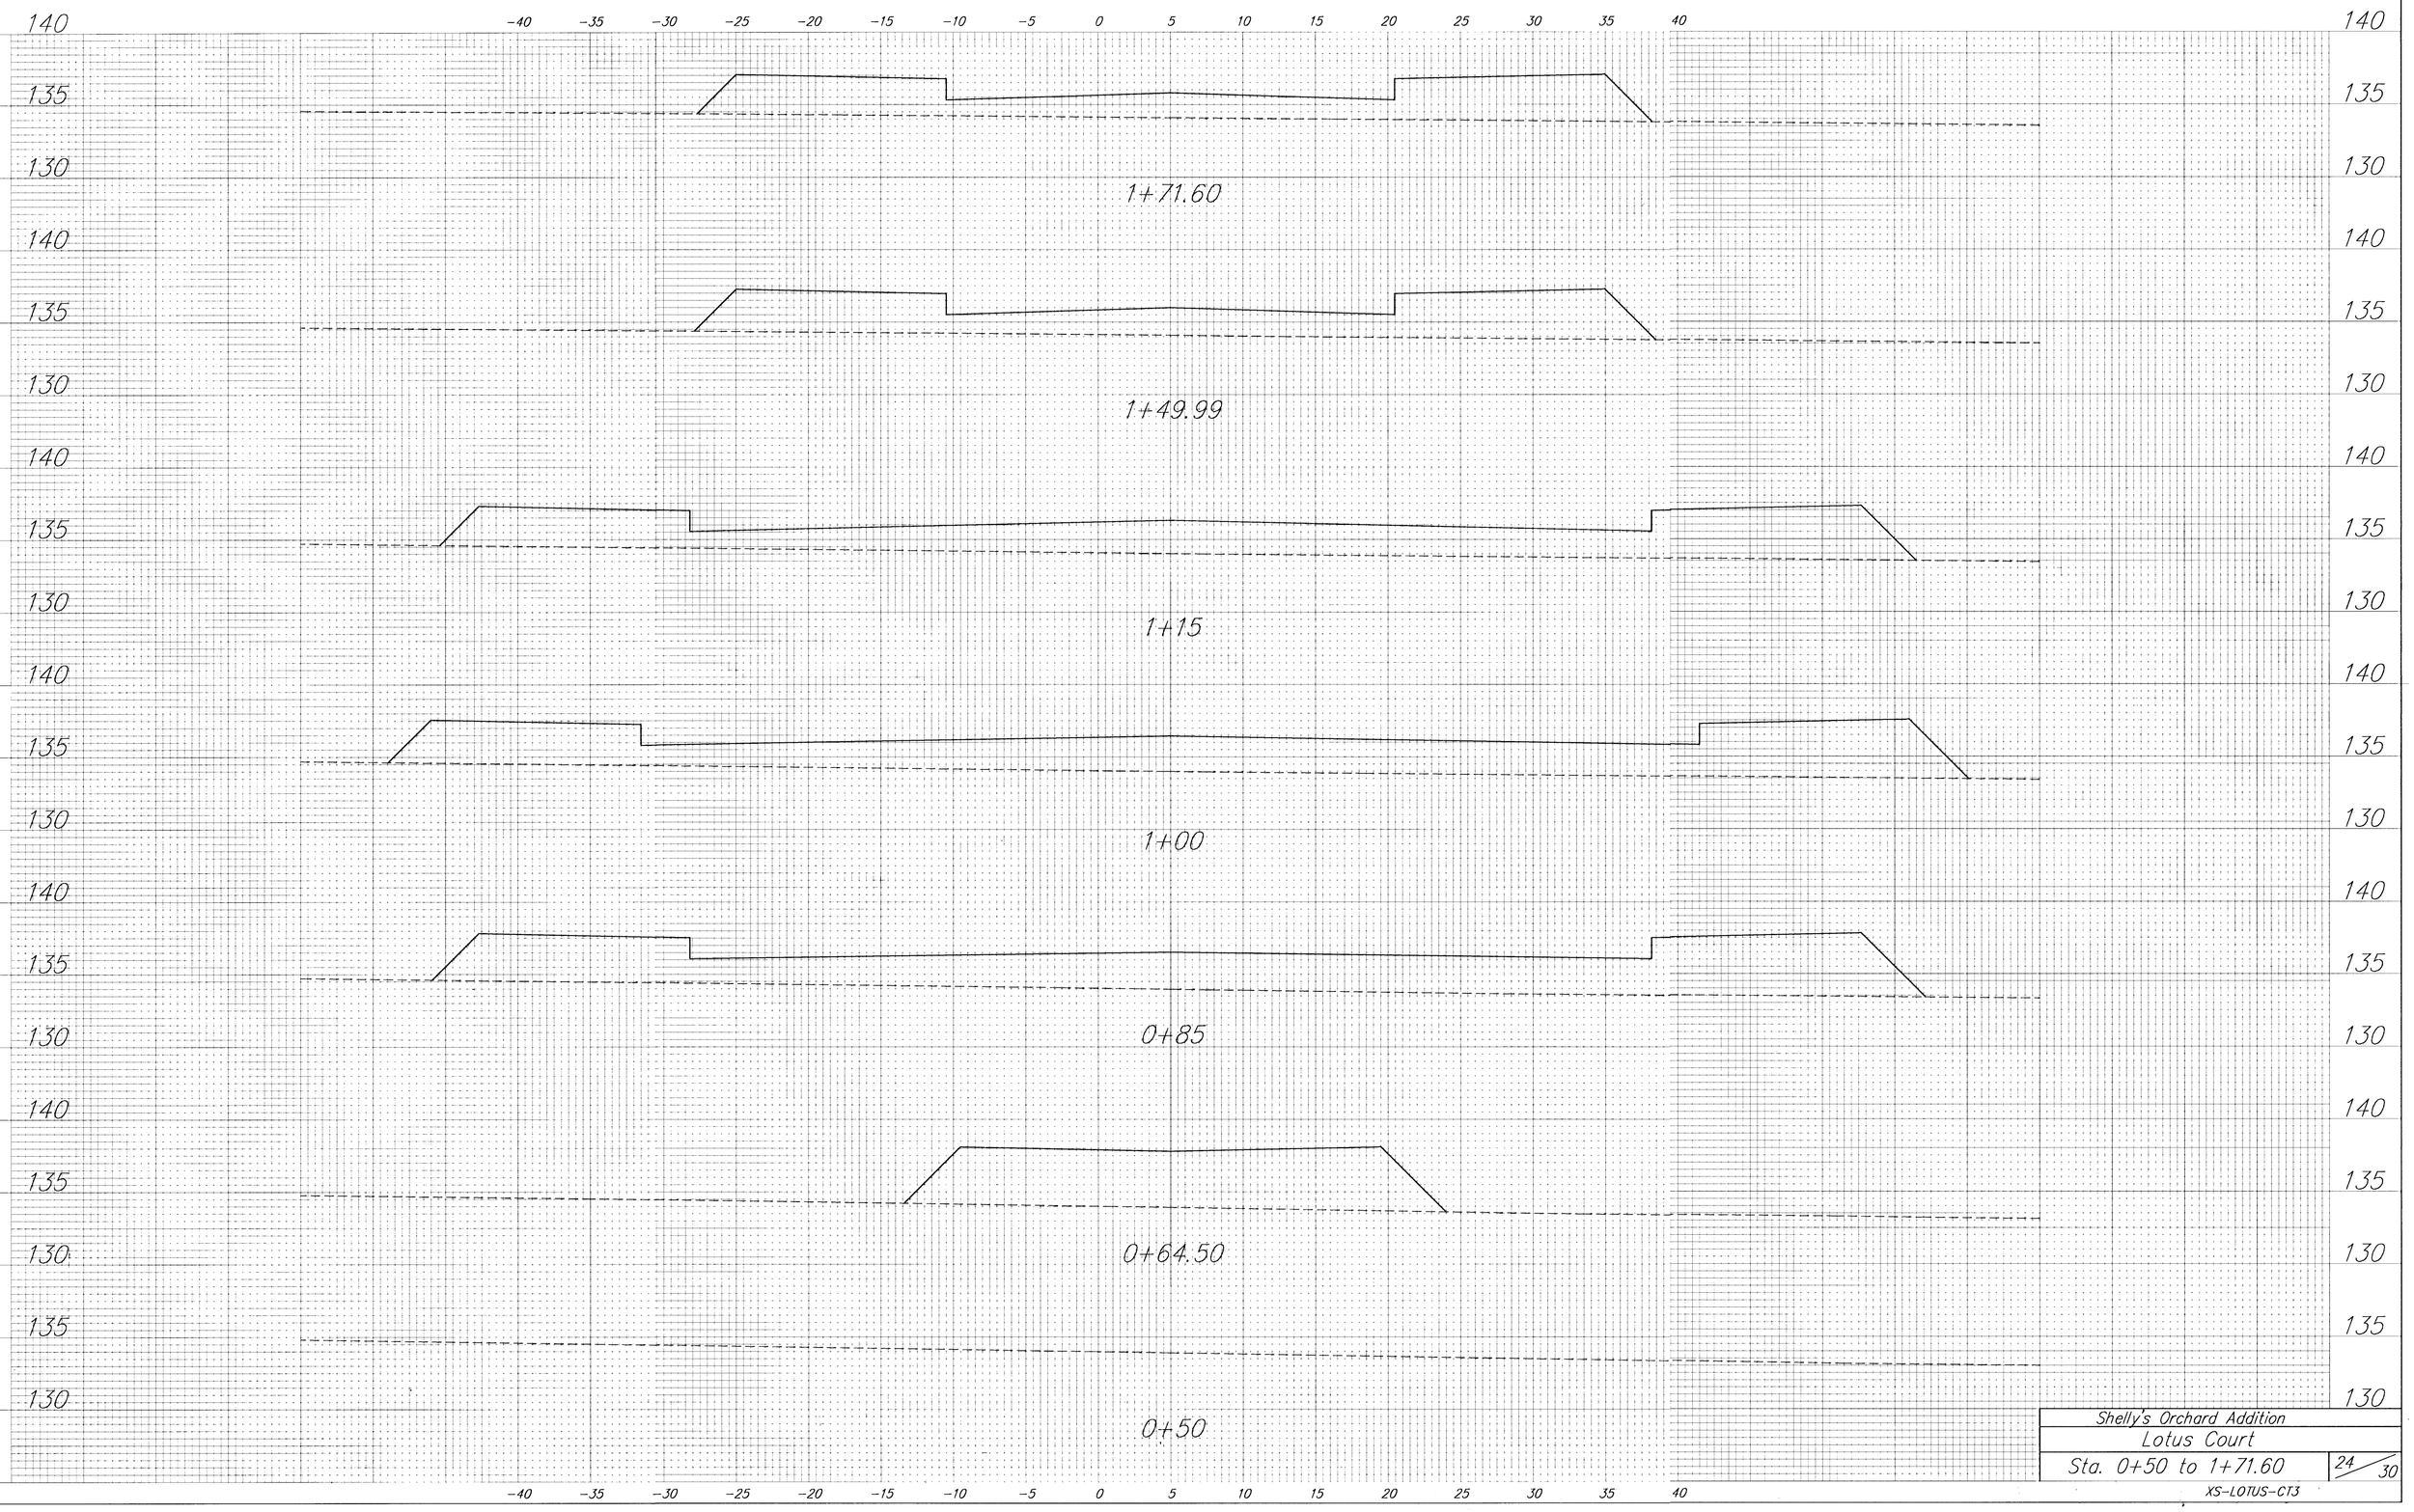

Shelly's Orchard Addition

Lotus Court

Sta. 0+50 to 1+71.60

24/30

XS-LOTUS-CT3