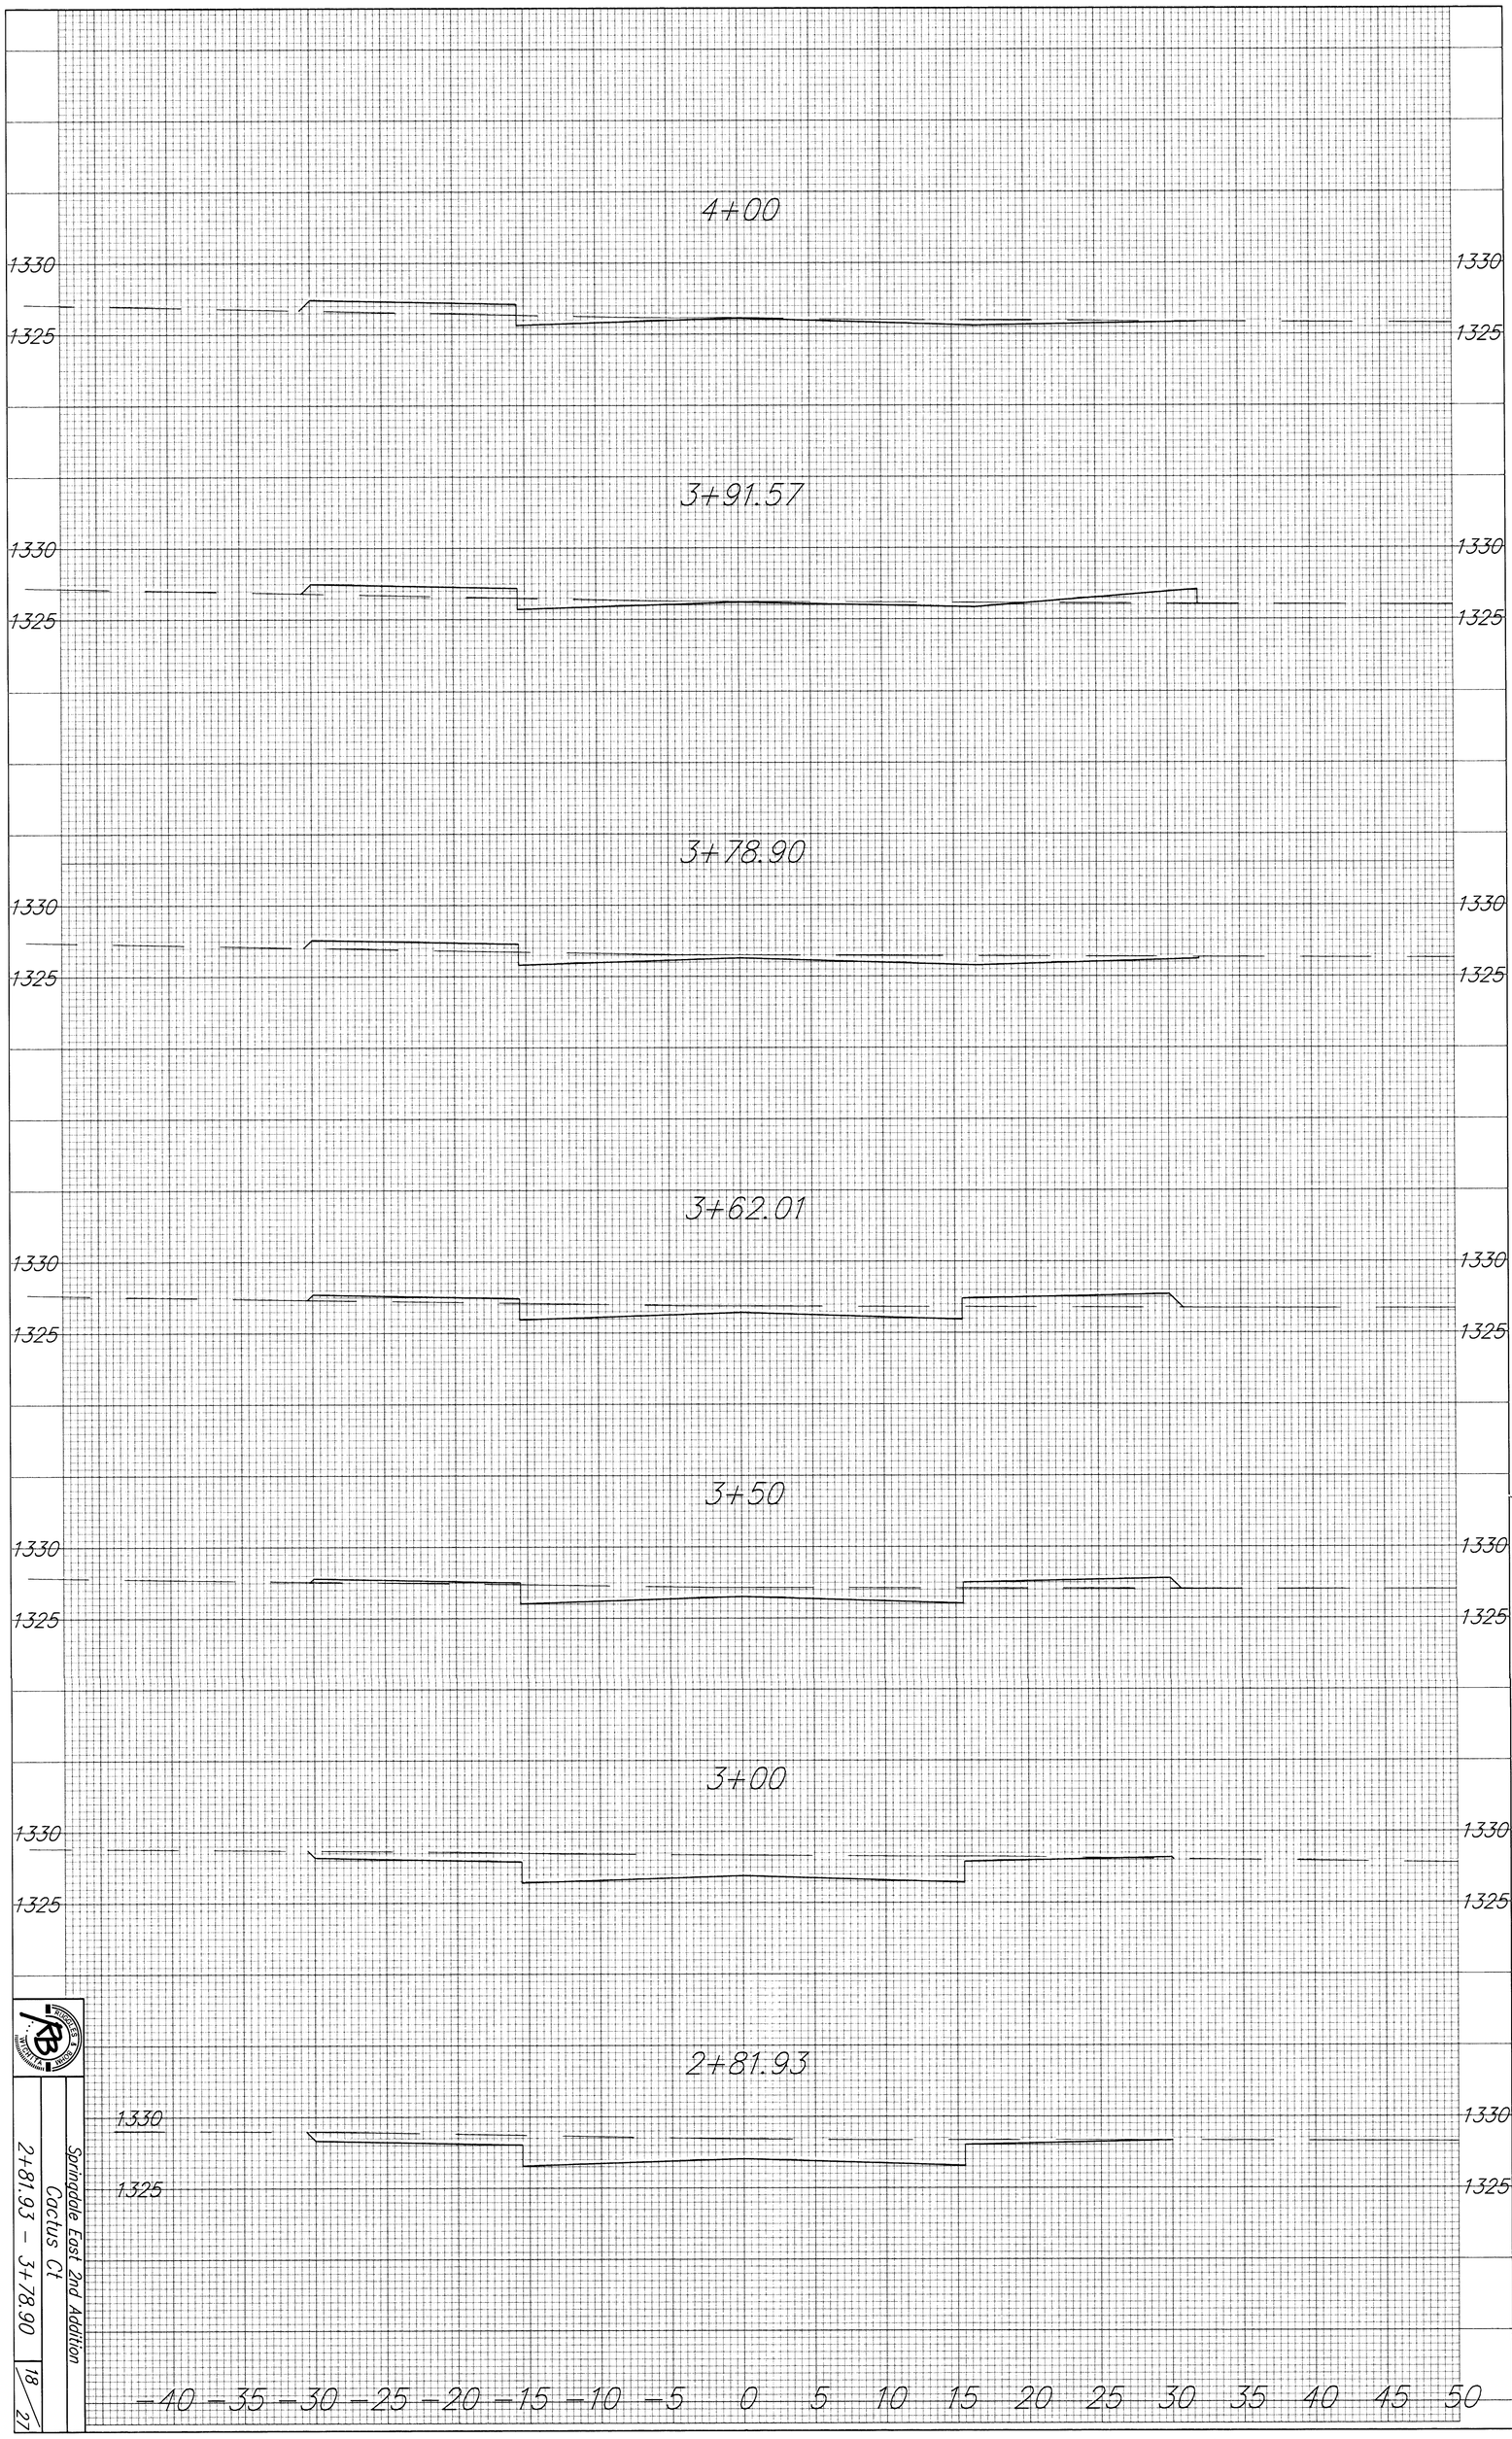

Springdale East 2nd Addition
Cactus Ct
2+81.93 - 3+78.90
18/27