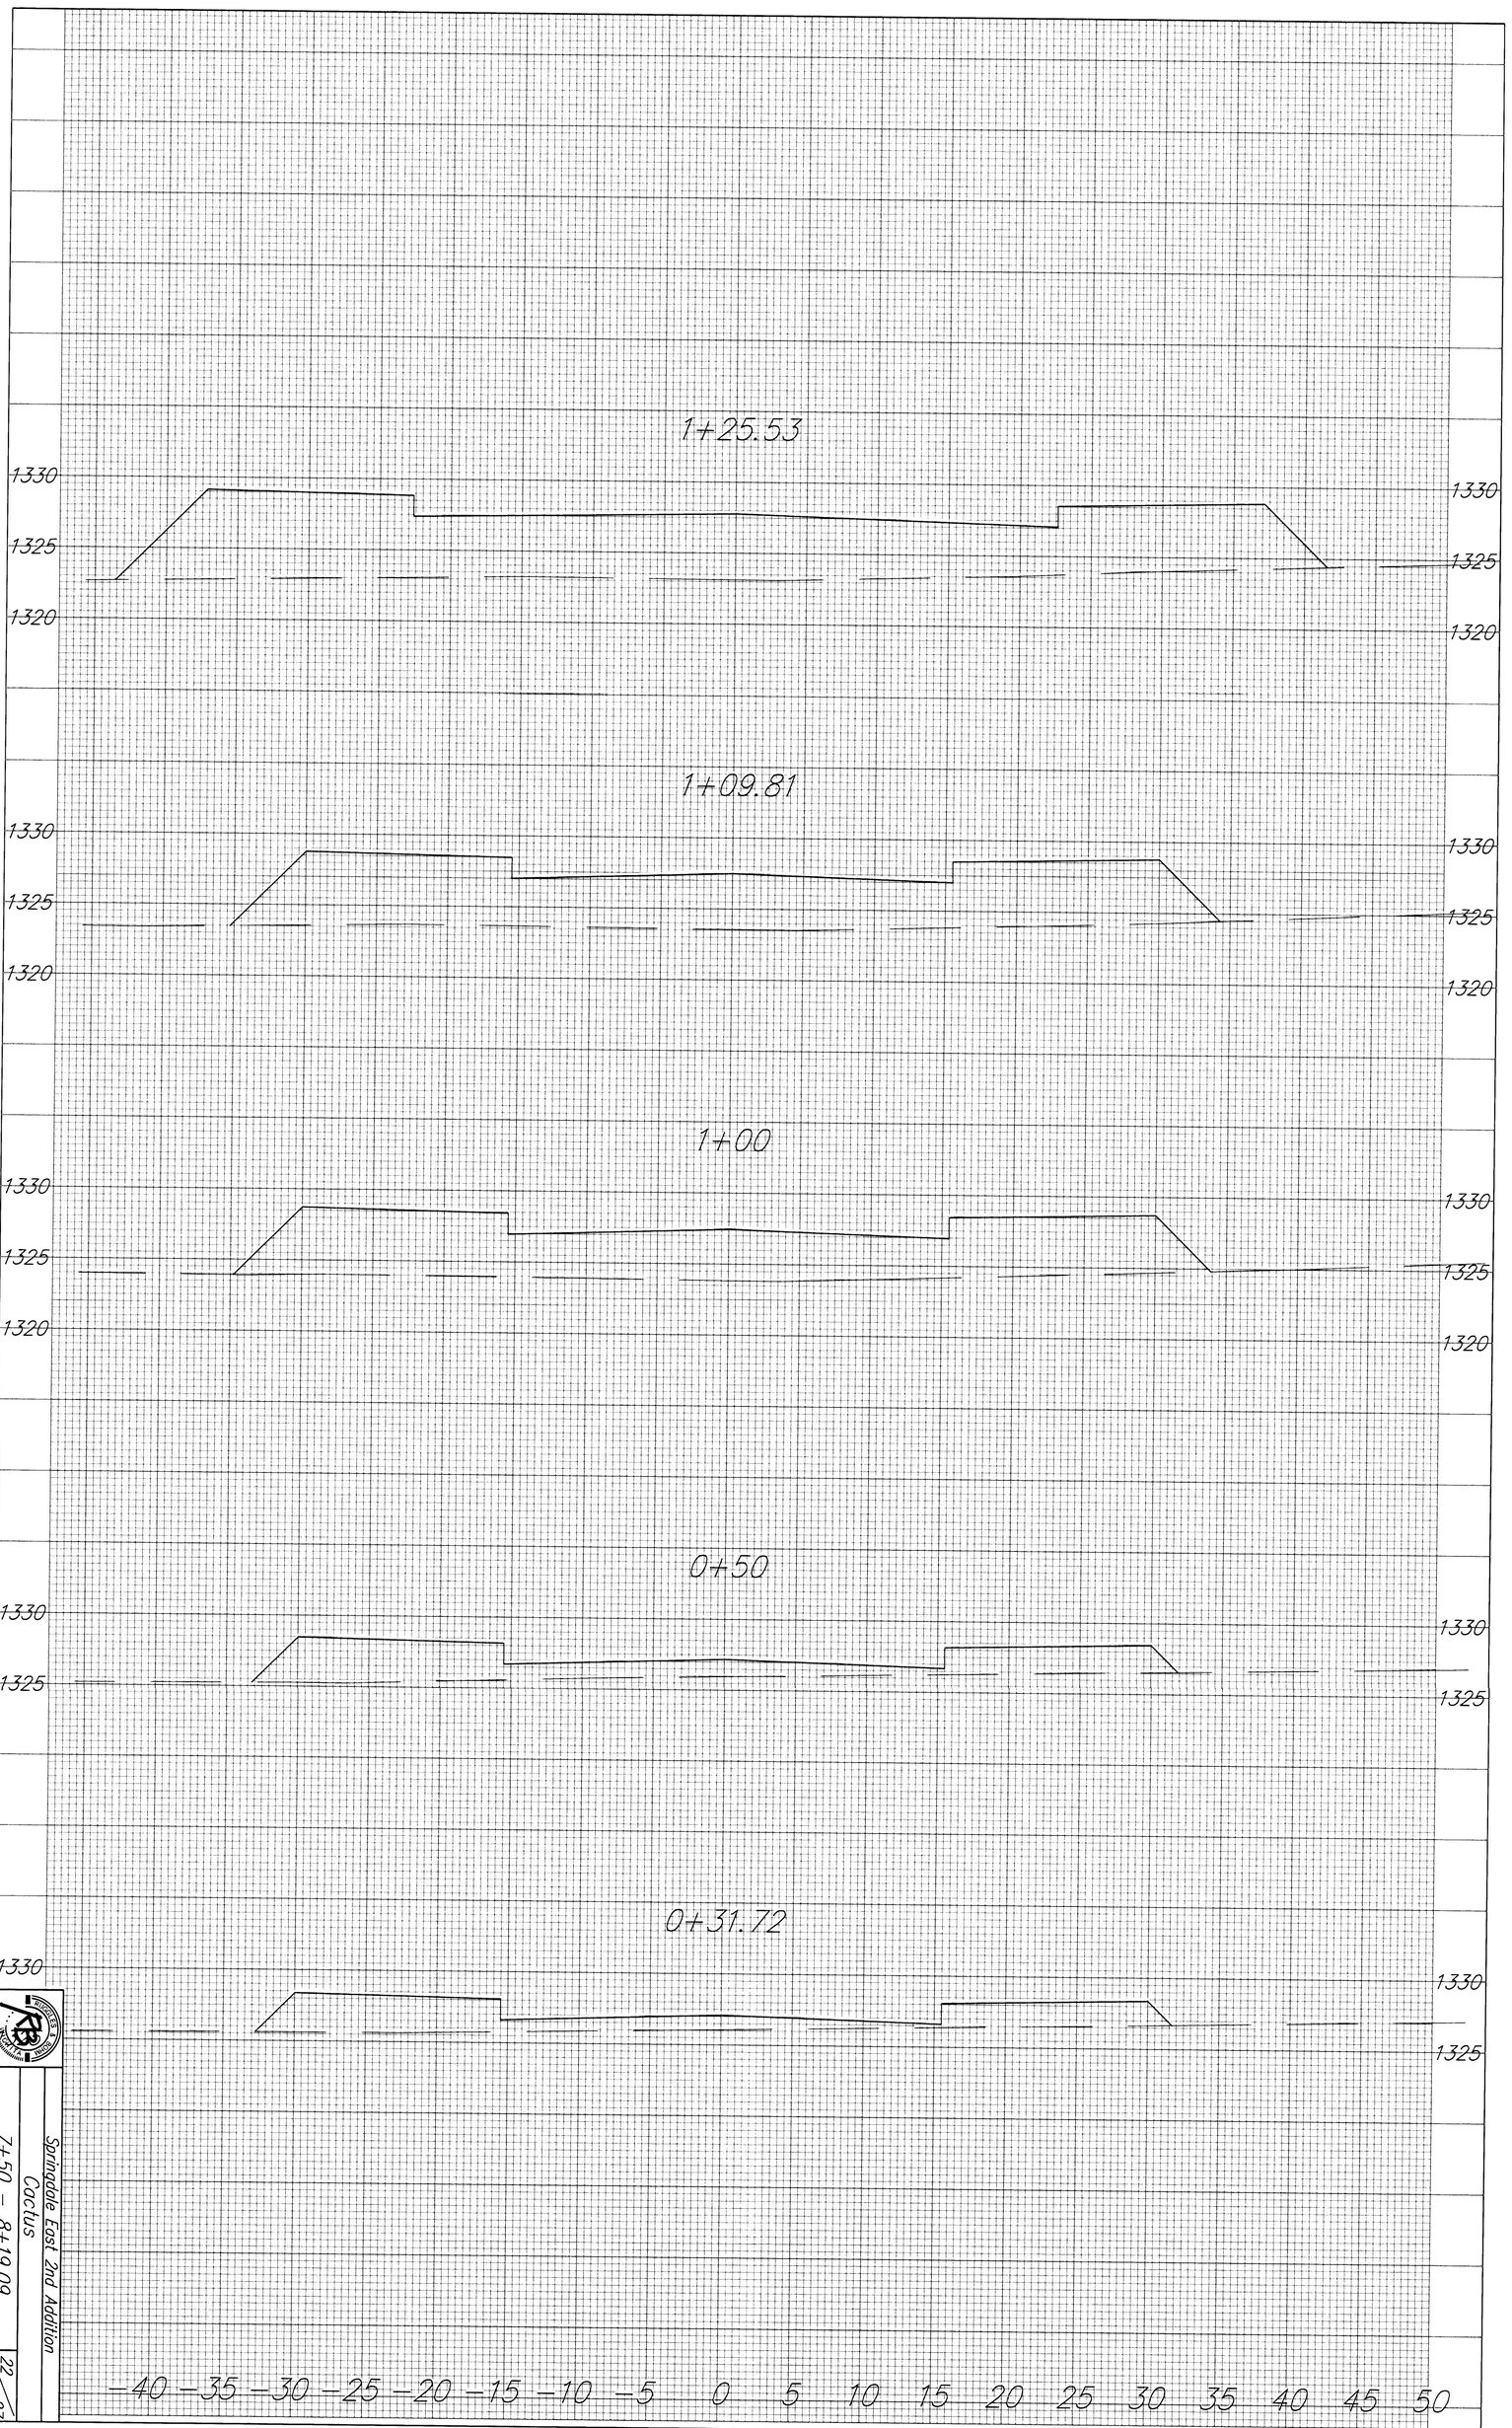

Springdale East 2nd Addition
Cactus
7+50 – 8+19.09
22
27