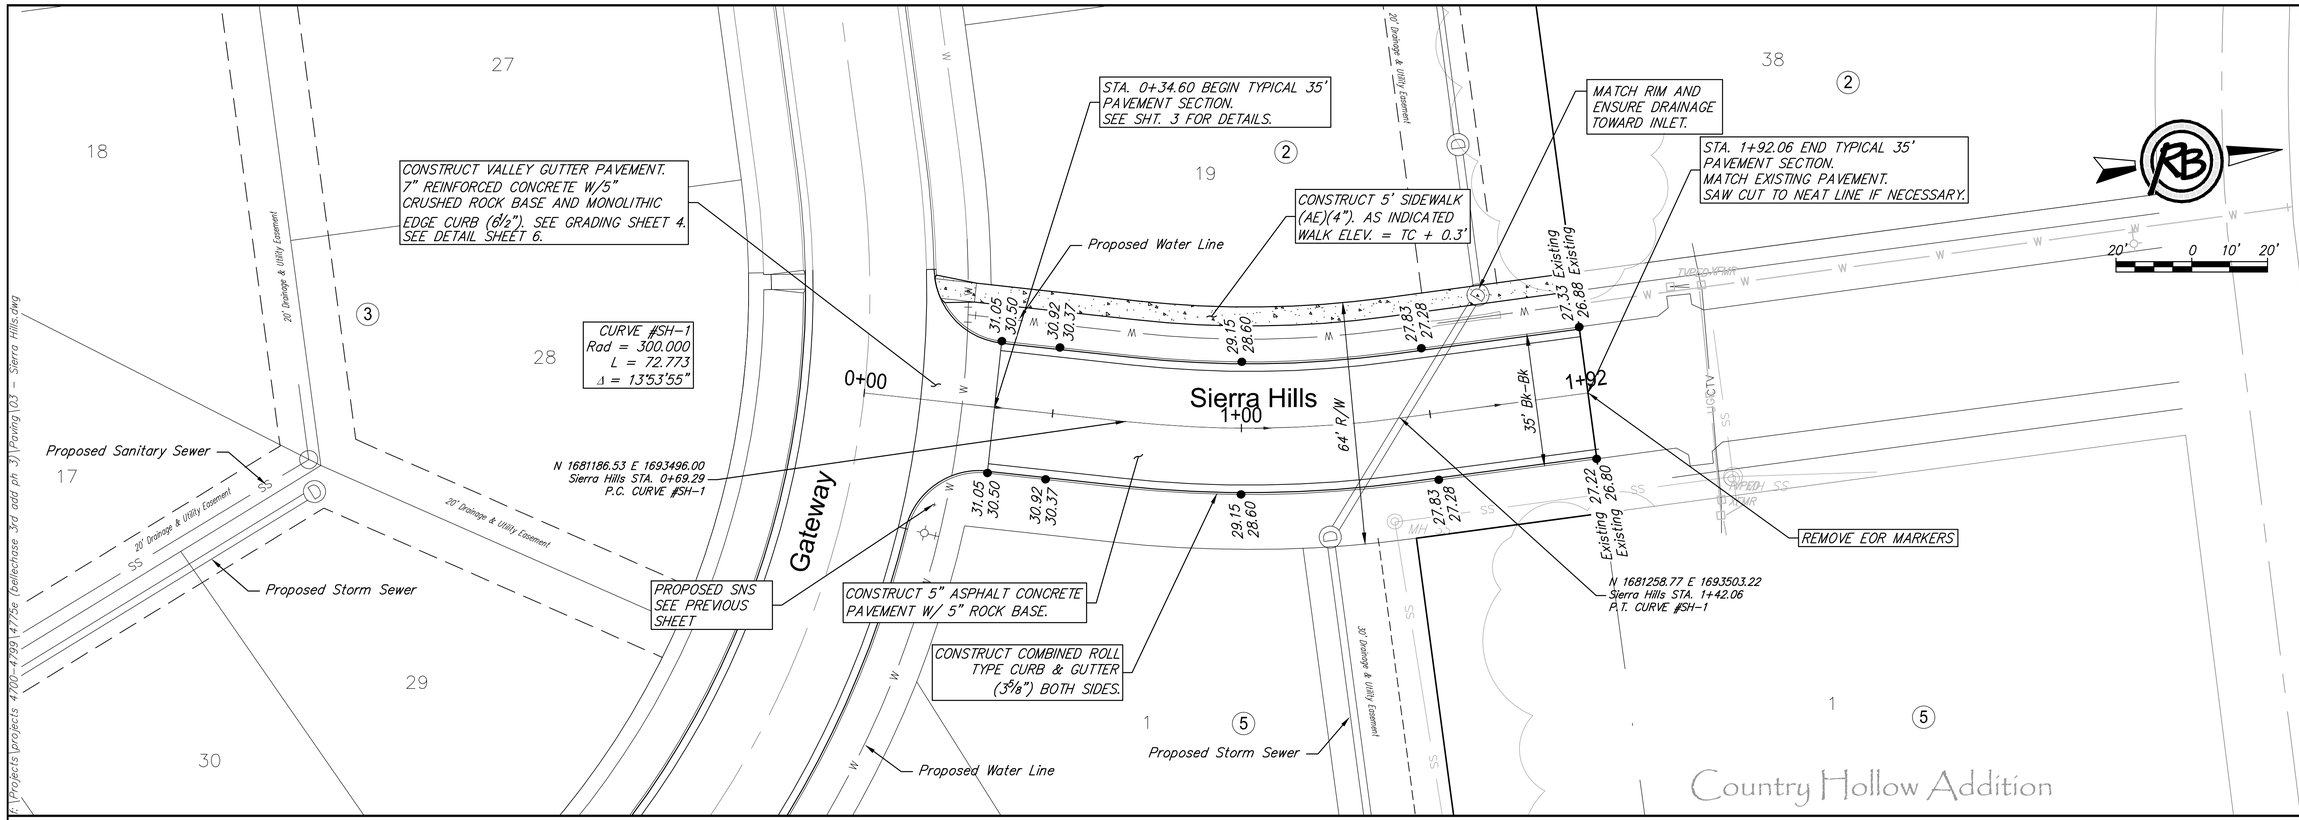


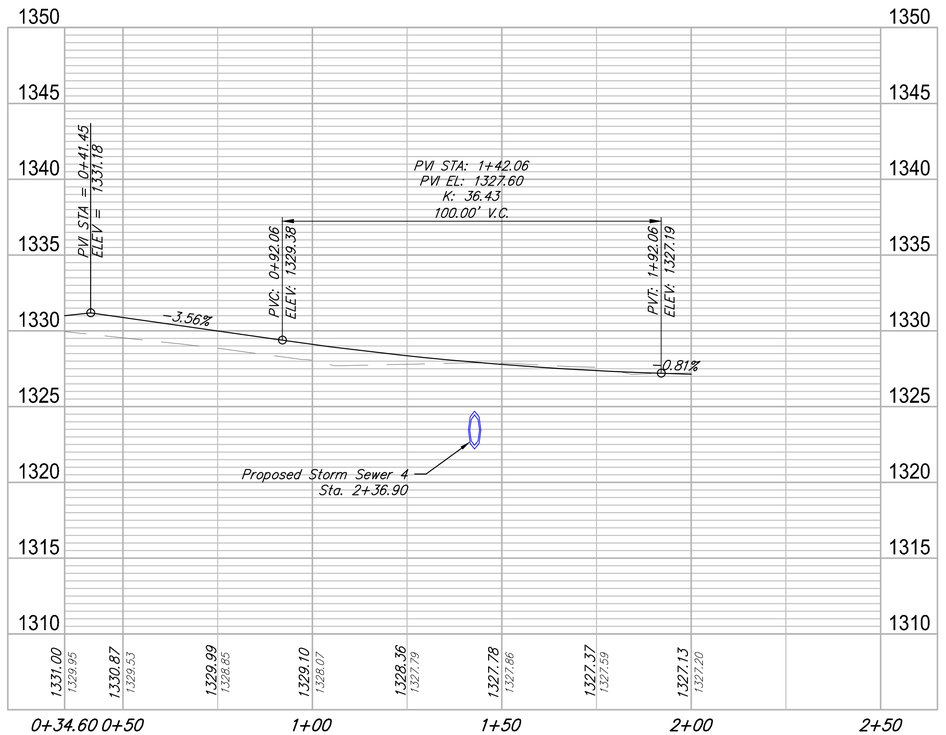


RUGGLES BOHM
ENGINEERING | SURVEYING | LANDSCAPE ARCHITECTURE | ENVIRONMENTAL
155 NORTH MAIN WICHITA, KANSAS 67202 P (316) 264-6048 F (316) 264-6455

REVIEW Feb 2017
DATE .
DESIGN EJG
DRAWN CDJ
PROJECT NUMBER 472-85320
DRAWING FILE 03 - Sierra Hills

**Bellechase 3rd Addition**
**Sierra Hills**
**Wichita, Kansas**

RB JOB 4775E
SHEET 9 OF 20