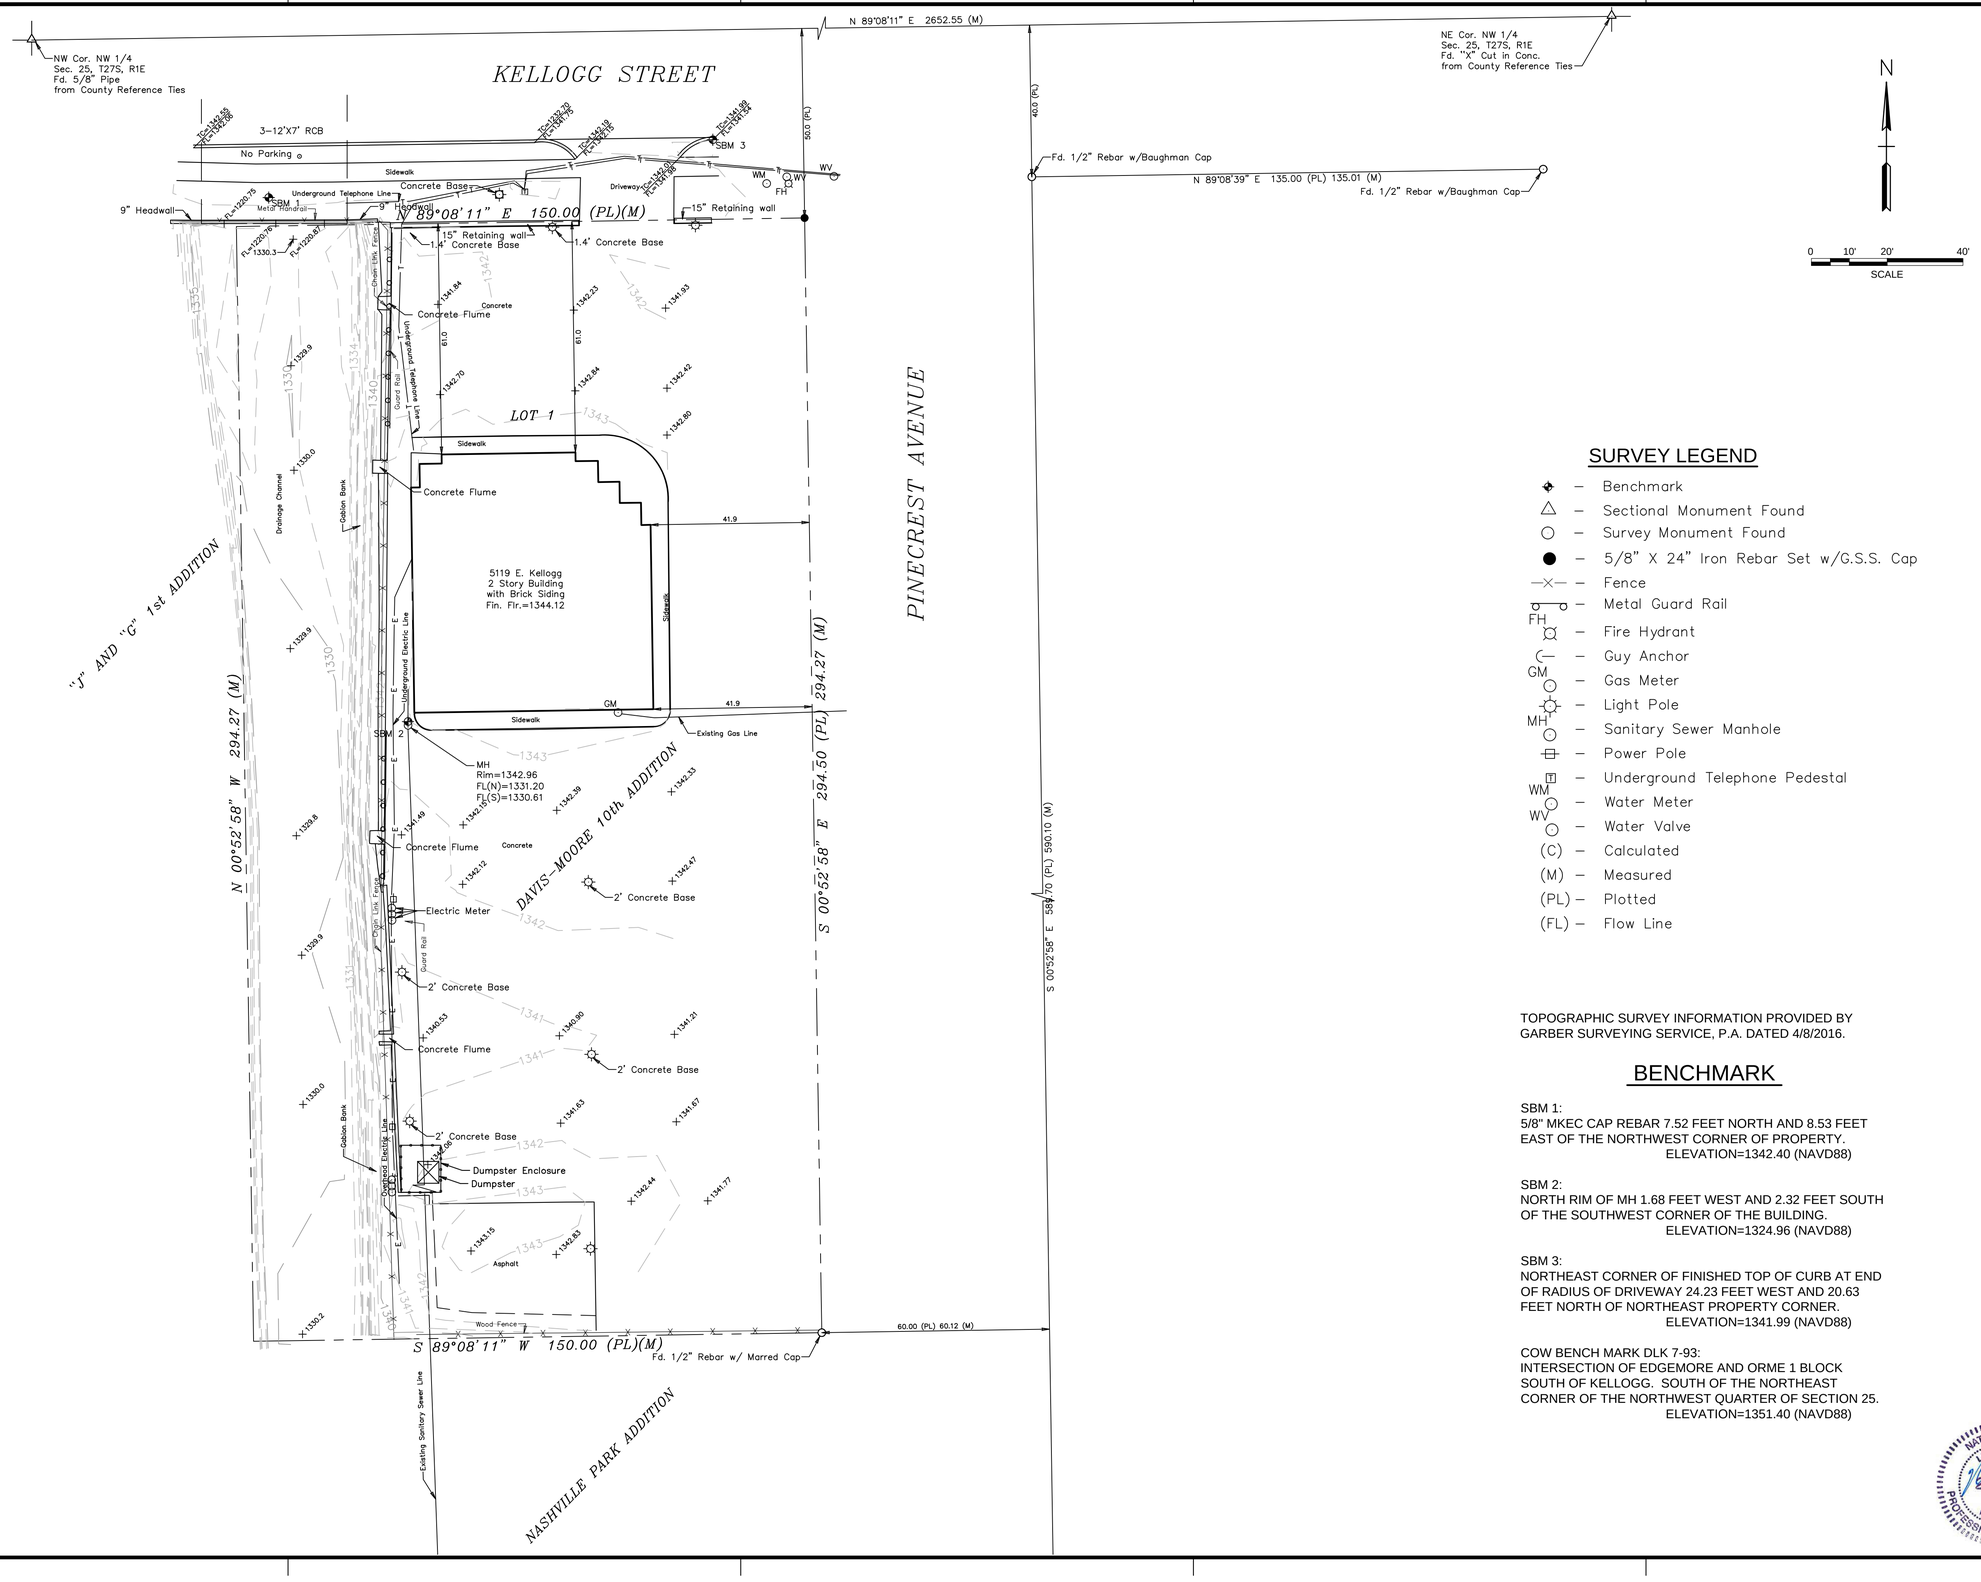

SURVEY LEGEND

- ◆ – Benchmark
- △ – Sectional Monument Found
- ○ – Survey Monument Found
- ● – 5/8" X 24" Iron Rebar Set w/G.S.S. Cap
- —×— – Fence
- – Metal Guard Rail
- FH – Fire Hydrant
- – Guy Anchor
- GM – Gas Meter
- – Light Pole
- MH – Sanitary Sewer Manhole
- – Power Pole
- T – Underground Telephone Pedestal
- WM – Water Meter
- WV – Water Valve
- (C) – Calculated
- (M) – Measured
- (PL) – Plotted
- (FL) – Flow Line

TOPOGRAPHIC SURVEY INFORMATION PROVIDED BY GARBER SURVEYING SERVICE, P.A. DATED 4/8/2016.

BENCHMARK

SBM 1:
5/8" MKEC CAP REBAR 7.52 FEET NORTH AND 8.53 FEET EAST OF THE NORTHWEST CORNER OF PROPERTY.
ELEVATION=1342.40 (NAVD88)

SBM 2:
NORTH RIM OF MH 1.68 FEET WEST AND 2.32 FEET SOUTH OF THE SOUTHWEST CORNER OF THE BUILDING.
ELEVATION=1324.96 (NAVD88)

SBM 3:
NORTHEAST CORNER OF FINISHED TOP OF CURB AT END OF RADIUS OF DRIVEWAY 24.23 FEET WEST AND 20.63 FEET NORTH OF NORTHEAST PROPERTY CORNER.
ELEVATION=1341.99 (NAVD88)

COW BENCH MARK DLK 7-93:
INTERSECTION OF EDGEMORE AND ORME 1 BLOCK SOUTH OF KELLOGG. SOUTH OF THE NORTHEAST CORNER OF THE NORTHWEST QUARTER OF SECTION 25.
ELEVATION=1351.40 (NAVD88)

NATHAN LONG LICENSED 20846 KANSAS PROFESSIONAL ENGINEER 4/25/17

NO	DESCRIPTION	DATE	APPR
1	ADDENDUM 1	04/05/2017	NL

DESIGNED BY: MHJ
DRWN BY: JMR
CK'D BY: NL
SUBMITTED BY: Amec Foster Wheeler Environment & Infrastructure, Inc.
DATE: OCTOBER 31, 2016
PROJECT NO.: 6-2750-00252
SIZE: ANSI D
FILE NAME: Dopps Chiropractic Design.dwg
PLOT SCALE: AS SHOWN

amec foster wheeler
Environment & Infrastructure, Inc.
245 North Waco Avenue, Suite 110
Wichita, Kansas 67202
Phone: 316-337-5550

CITY OF WICHITA

100% DESIGN

SWS #711 - WEST BRANCH DRY CREEK OF GYPSUM CREEK SWS IMPROVEMENTS
5119 E KELLOGG DR., DOPPS CHIROPRACTIC PARKING LOT

PLAN - EXISTING CONDITIONS

SHEET IDENTIFICATION
3
SHEET 3 OF 11