FHWA REGION NO.	STATE	PROJECT NUMBER	FISCAL YEAR	SHEET NUMBER	TOTAL SHEETS
7	KANSAS	TE-0254-01	2005	21	21
FED. AID NO.					

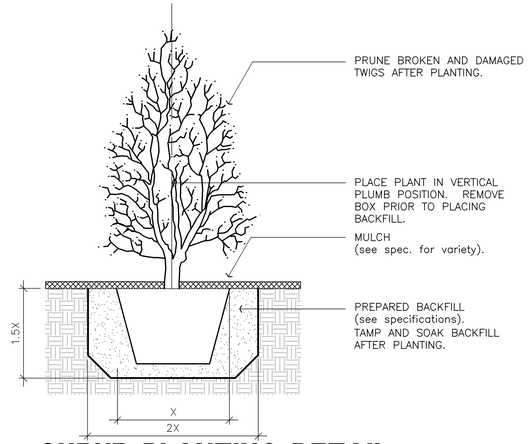

SHRUB PLANTING DETAIL

NO SCALE

NOTE: TREES WITHOUT CENTRAL LEADERS WILL NOT BE ACCEPTED.

NOTE: CANOPY SHALL ACCOUNT FOR 2/3 OF TOTAL HEIGHT UNLESS OTHERWISE INDICATED ON PLANT SCHEDULE.

NOTE: PLASTIC OR TREATED BURLAP SHALL NOT BE USED.

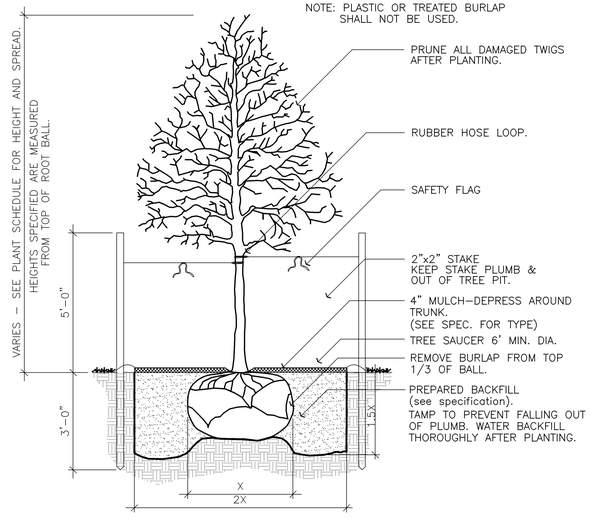

TREE PLANTING & STAKING DETAIL

NO SCALE

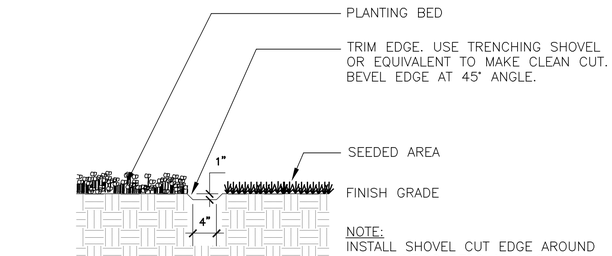

EDGING DETAIL

SHOVEL-CUT EDGE

NOT TO SCALE

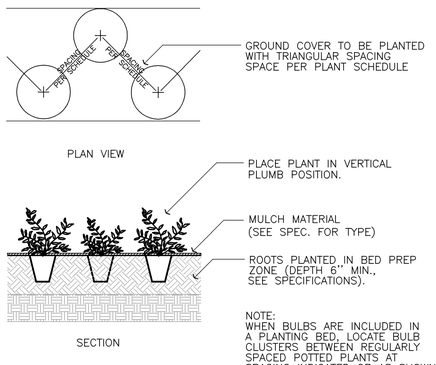

GROUNDCOVER PLANTING DETAIL

NO SCALE

PRINTS ISSUED		
DATE	ITEM	NO.
6/13/05	OFFICE CHECK SET	
9/29/05	REVISED OFFICE CHECK	
11/29/05	FINAL PLANS	
1/22/07	FOR CONSTRUCTION	

LAW/KINGDON, INC.
ARCHITECTS • ENGINEERS • PLANNERS
LANDSCAPE ARCHITECTS
345 RIVERVIEW #200, WICHITA, KS 67203
Phone (316) 268-0230 Fax (316) 268-0205

Copyright © 2007

DRAWN	CHECKED
JAB	JAB

K-96 TRAILHEAD LANDSCAPE PROJECT

GROVE PARK WICHITA, KANSAS

PROJECT NUMBER 044150

PLANTING DETAILS

SHEET TITLE

SHEET NUMBER

LP3.2

OF 5 SHEETS