SENECA STREET WATER MAIN PROFILES PROJECT NO. 472-82966 MAIN 8 & MAIN 9

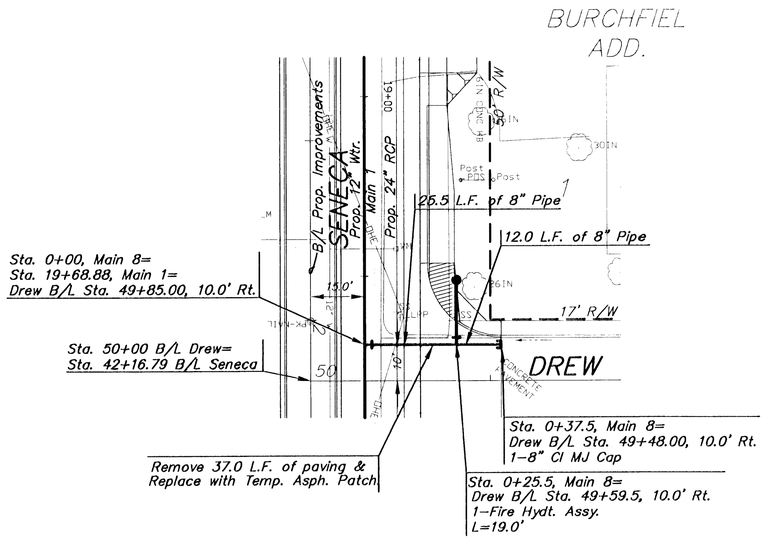

PLAN - MAIN 8
Scale: 1" = 20'

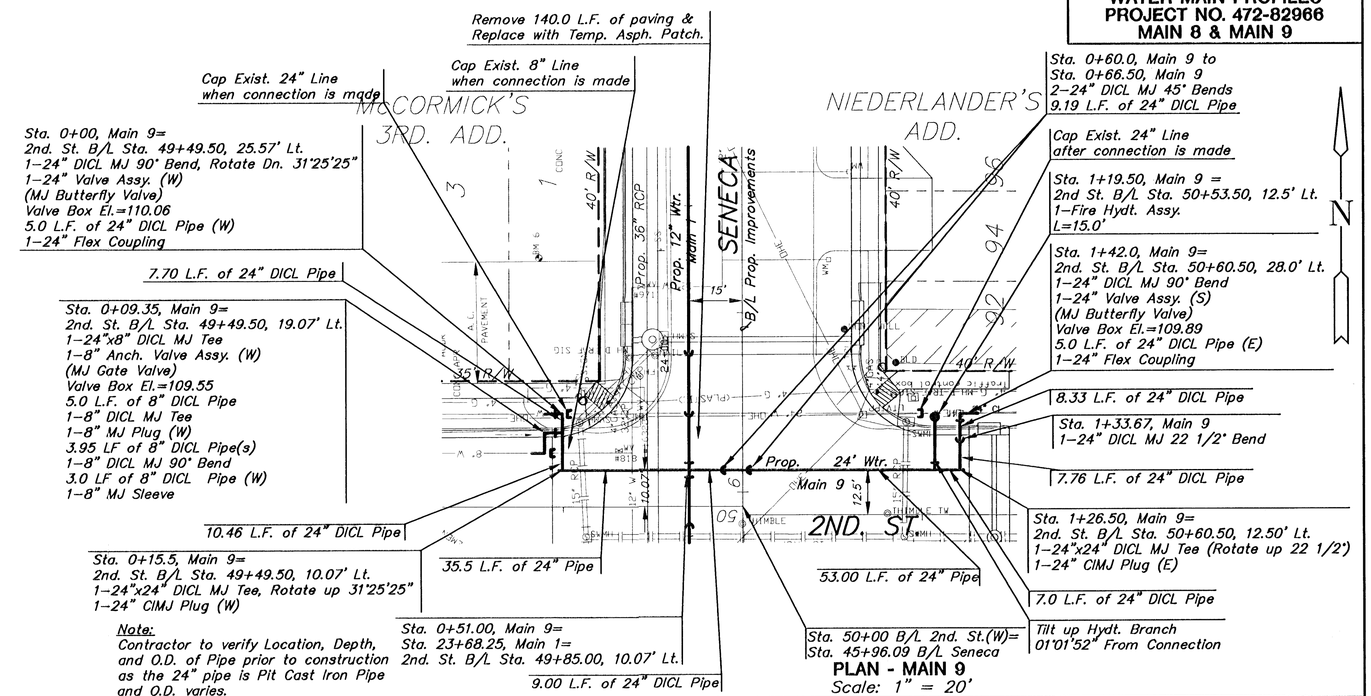

PLAN - MAIN 9
Scale: 1" = 20'

PROFILE - MAIN 8

Horizontal Scale: 1" = 20'
Vertical Scale: 1"=5'

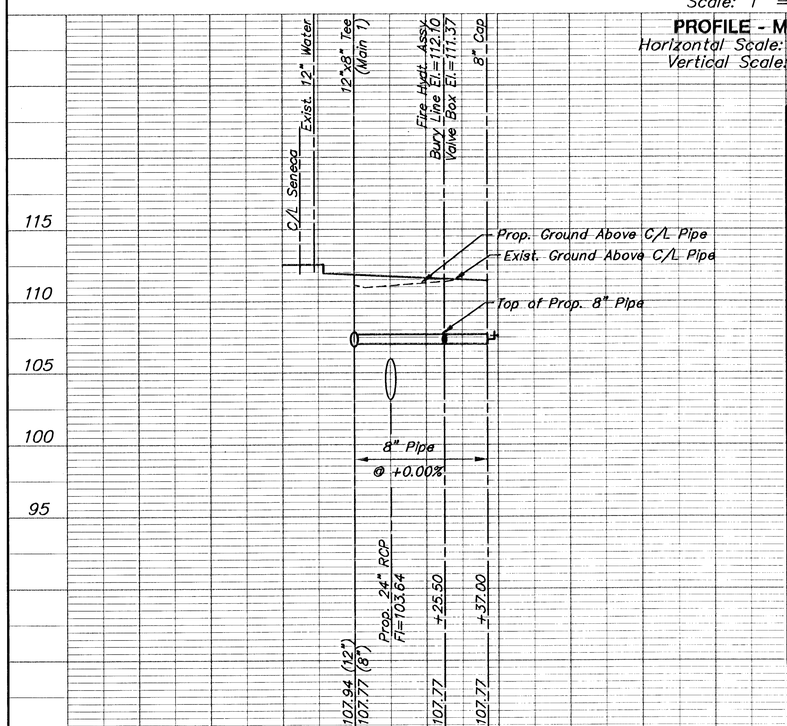

PROFILE - MAIN 9

Horizontal Scale: 1" = 20'
Vertical Scale: 1"=5'

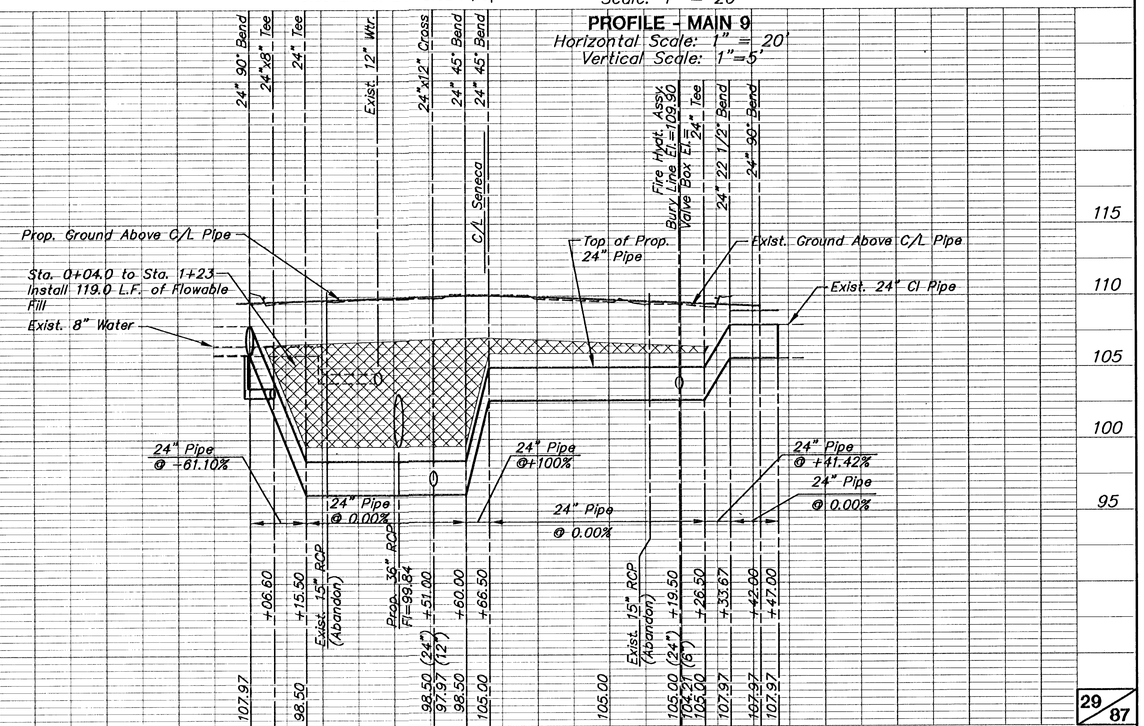

SUMMARY OF QUANTITIES

ITEM	BID ITEM	QUANTITY	UNIT
1	24" PIPE	89	LF
2	24" DICL PIPE	70	LF
3	12" PIPE	3040	LF
4	12" DICL SJ PIPE	4	LF
5	10" PIPE	17	LF
6	8" PIPE	390	LF
7	8" DICL SJ PIPE	30	LF
8	6" PIPE	26	LF
9	6" DICL SJ PIPE	4	LF
10	2" PIPE	226	LF
11	24" VALVE ASSEMBLY	2	EACH
12	12" VALVE ASSEMBLY	7	EACH
13	12" ANC VALVE ASSEMBLY	2	EACH
14	10" VALVE ASSEMBLY	1	EACH
15	8" VALVE ASSEMBLY	1	EACH
16	8" ANC VALVE ASSEMBLY (GATE)	9	EACH
17	6" ANC VALVE ASSEMBLY	1	EACH
18	2" SERVICE OUTLET ASSEMBLY	4	EACH
19	FIRE HYDRANT ASSEMBLY	8	EACH
20	SALVAGE EXIST. FIRE HYDRANT	7	EACH
21	LONG SERVICE REPLACEMENT	22	EACH
22	SHORT SERVICE REPLACEMENT	26	EACH
23	PAVEMENT REMOVE & REPLACE (TEMP)	2874	LF
24	METER SETTERS	48	EACH
25	DRIVEWAY & SIDEWALK REMOVE & REPLACE (TEMP)	280	LF
26	2" METER VAULT, COMPLETE	3	EACH
27	FLOWABLE FILL	2836	LF
28	CAP EXIST 24" MAIN	2	EACH
29	CAP EXIST 2" MAIN	5	EACH
30	CAP EXIST 6" MAIN	1	EACH
31	CAP EXIST 8" MAIN	4	EACH
32	CAP EXIST 12" MAIN	2	EACH
33	CAP EXIST 10" MAIN	1	EACH
34	SITE CLEARING & RESTORATION	1	LS

98092C10

G:\CIVIL\98092\WTR\98092c10.dwg Thu Oct 25 09:14:08 2001