FHWA REGION NO.	STATE	PROJECT NUMBER	FISCAL YEAR	SHEET NUMBER	TOTAL SHEETS
7	KANSAS	87 N-0329-01 CMQ-N022 (901)	2002	14	62

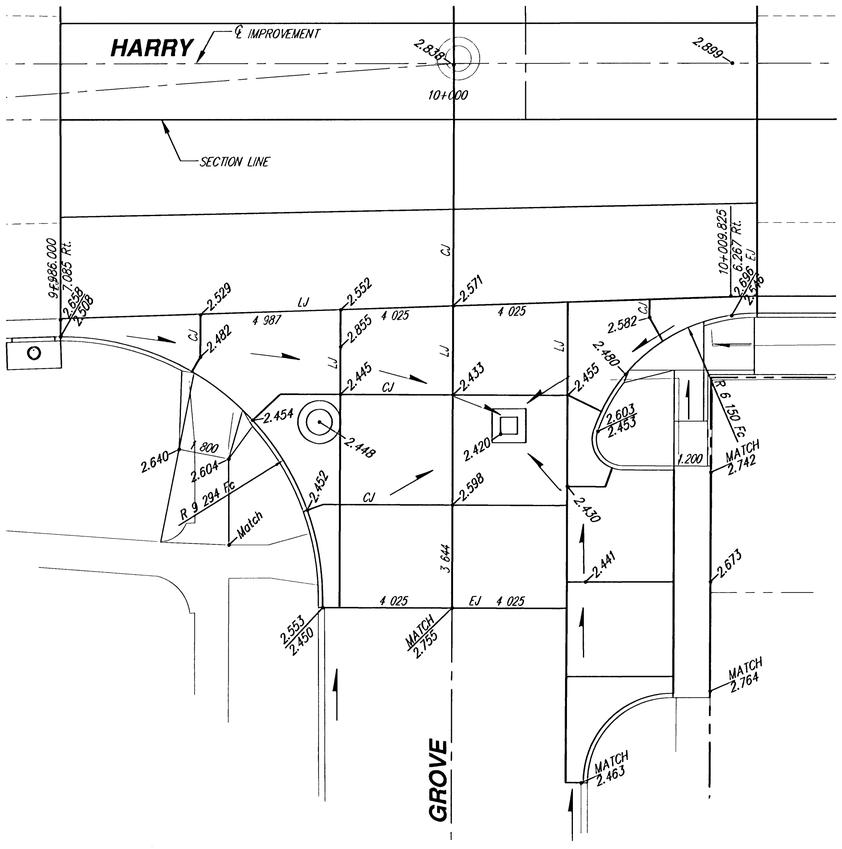

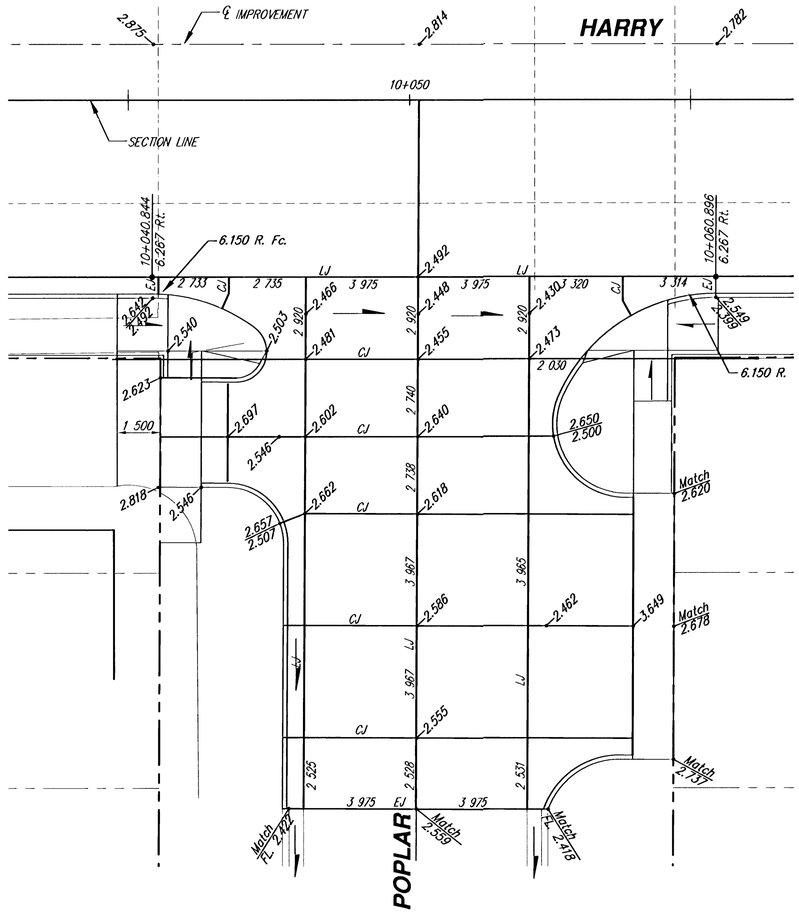

SCALE

2.5 0 2.5 5

PLAN: Lat. & Long. (meters)

LEGEND:

Existing joint	
New joint	
Longitudinal Joint	LJ
Contraction Joint	CJ
Sawed Joint	SJ
Expansion Joint	EJ

See sheet 18 for details

HARRY ST. – I-135 TO GEORGE WASHINGTON BLVD.
INTERSECTION JOINT PLAN
WICHITA, KANSAS

Ruggles & Bohm, P.A.
Engineering, Surveying, Land Planning
924 North Main
Wichita, Kansas 67203
www.rbkansas.com
(316) 264-8008
(316) 264-4621 fax
E-mail: info@rbkansas.com

DESIGN	TCR
DRAWN	RA/EJB
REVIEW	
UTILITY	
DATE	June 18, 2003
DRAWING FILE	PAVEMENT {Joint 01}
PROJECT NUMBER	472-83686
R&B JOB	1847
SHEET	14
OF	62