FHWA REGION NO.	STATE	PROJECT NUMBER	FISCAL YEAR	SHEET NUMBER	TOTAL SHEETS
		87 N-0229-01			
7	KANSAS	CMQ-N022 (901)	2002	16	62

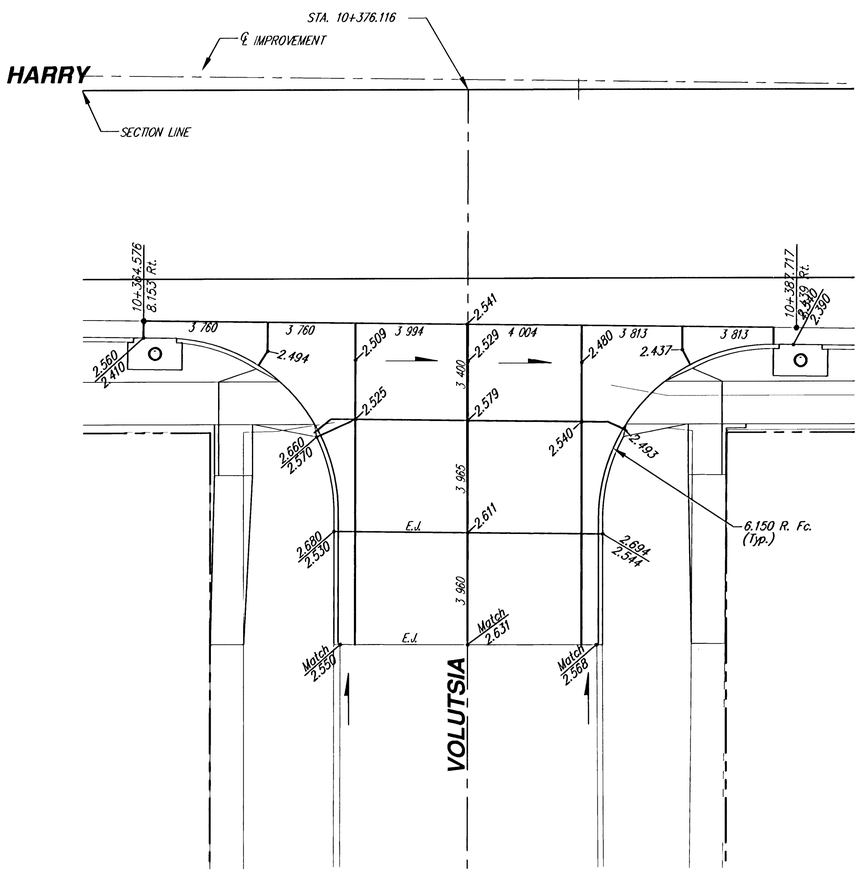

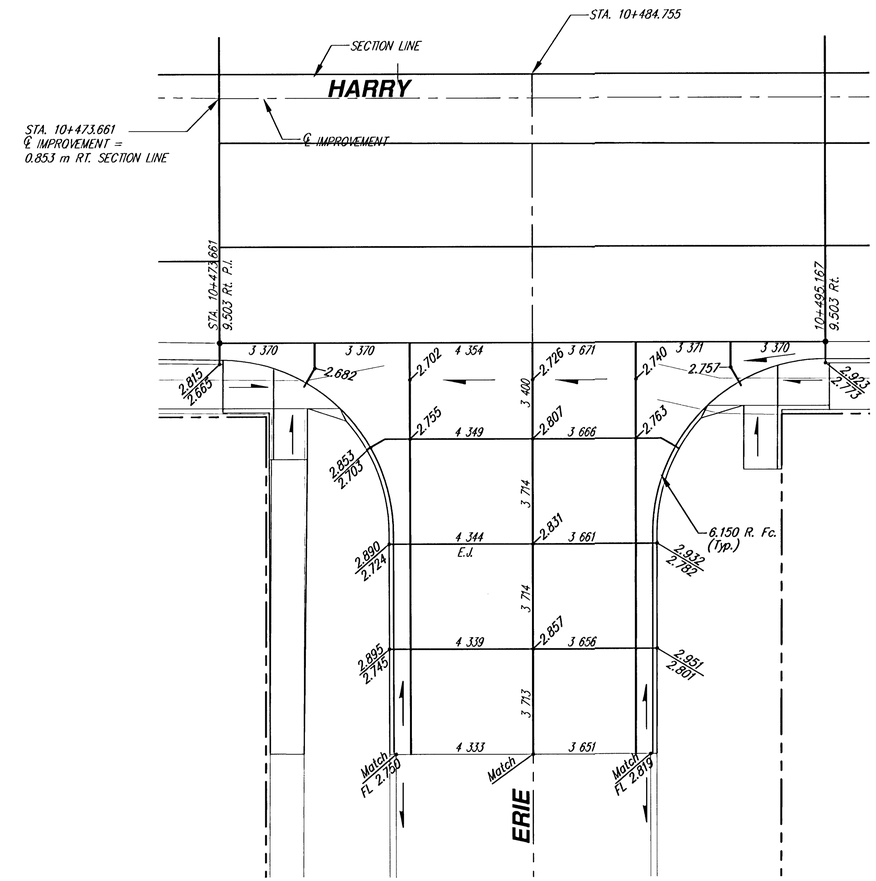

SCALE

2.5 0 2.5 5

PLAN: Lat. & Long. (meters)

LEGEND:

Existing joint - - - - - - - - - - - - -

New joint ————————————

Longitudinal Joint	LJ
Contraction Joint	CJ
Sawed Joint	SJ
Expansion Joint	EJ

See sheet 18 for details

HARRY ST. – I–135 TO GEORGE WASHINGTON BLVD.
INTERSECTION JOINT PLAN
WICHITA, KANSAS

Ruggles & Bohm, P.A.
Engineering, Surveying, Land Planning
924 North Main
Wichita, Kansas 67203
www.rbkansas.com
(316) 264-8008
(316) 264-4621 fax
E-mail: info@rbkansas.com

DRAWING FILE: PAVEMENT {Joint 03}

PROJECT NUMBER: 472-83688

DESIGN: TCR

DRAWN: RA/EJB

REVIEW:

UTILITY:

DATE: Feb. 25, 2004

RB JOB: 1587T

SHEET 16 OF 62