| FHWA REGION NO. | STATE | PROJECT NUMBER | FISCAL YEAR | SHEET NUMBER | TOTAL SHEETS |
|---|---|---|---|---|---|
| 7 | KANSAS | 87N-0080-01 | 1997 | 4-1 | 1 of 2 |

| | BY | DATE |
|---|---|---|
| REFERENCES NOTED | | |
| REFERENCES CHECKED | | |

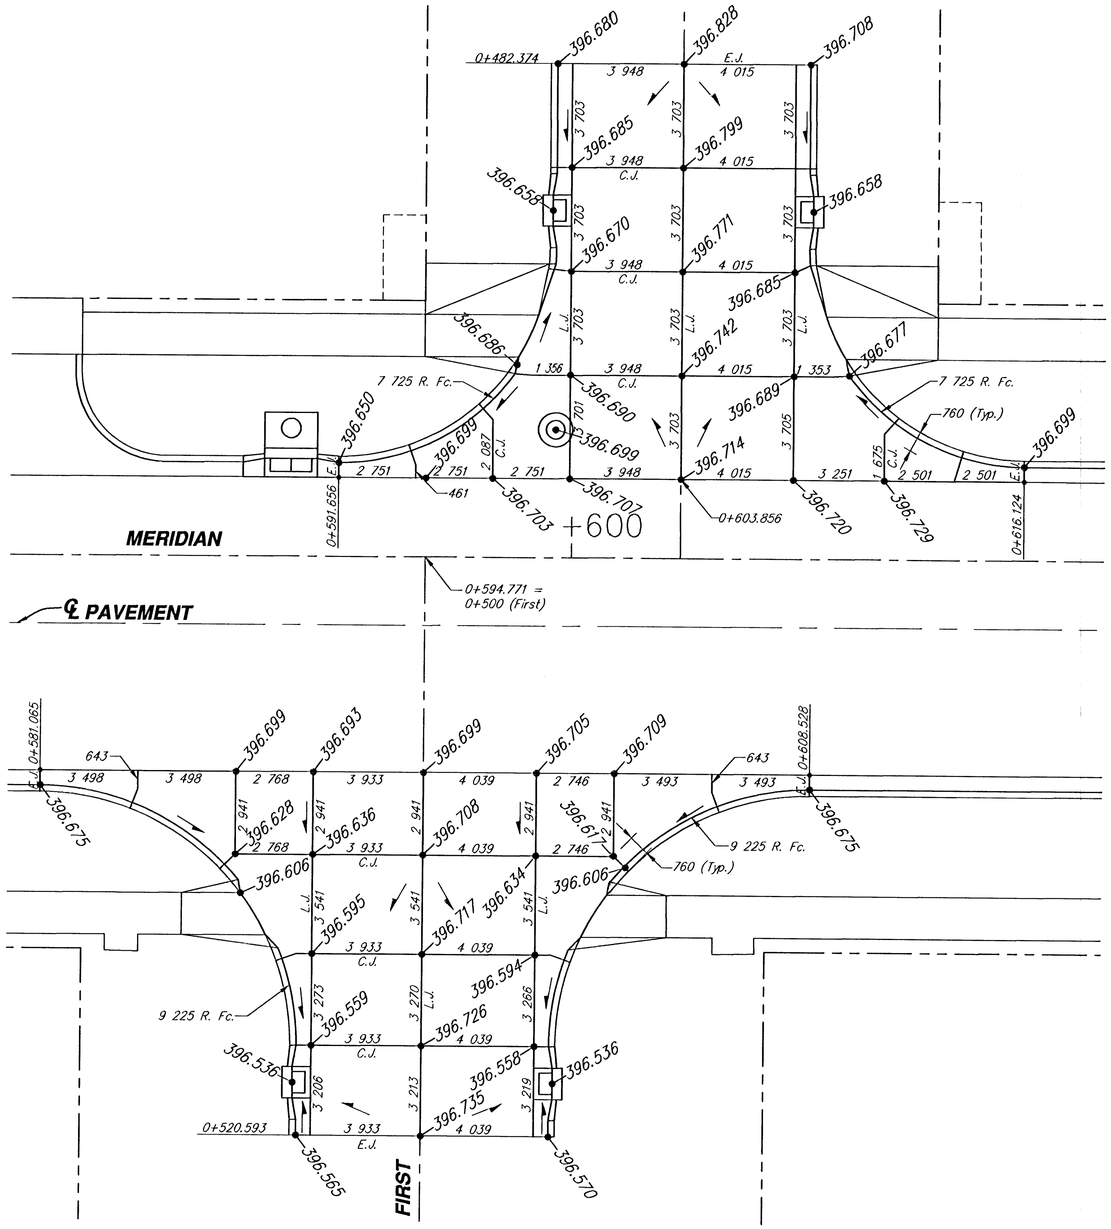





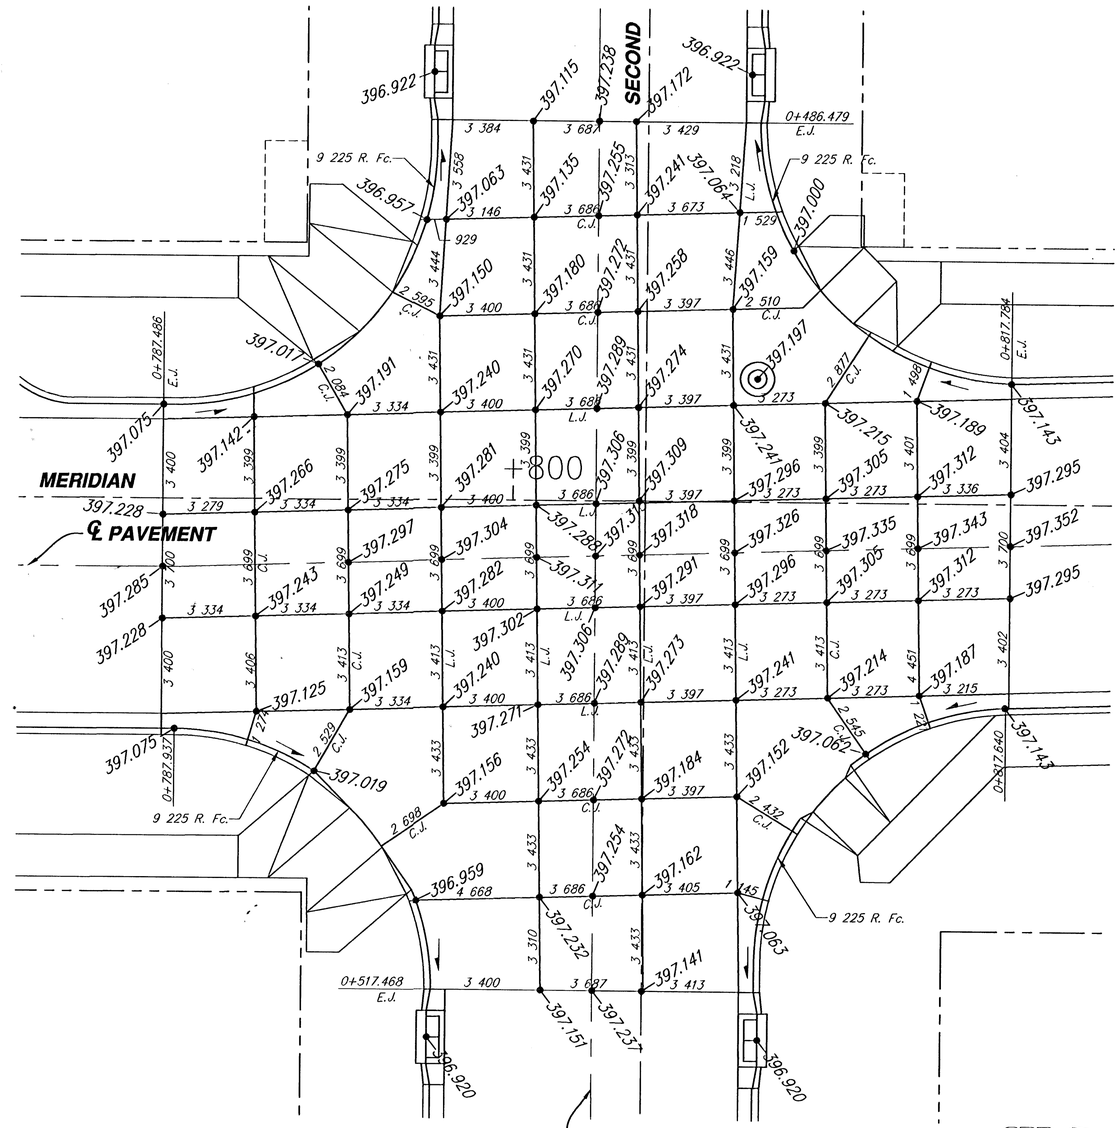


SRB

SCALE

2.5 0 2.5 5

PLAN: Lat. & Long. (meters)

**MERIDIAN IMPROVEMENTS**
**INTERSECTION JOINT PLANS**


SRB
924 NORTH MAIN
WICHITA, KANSAS 67203
http://www.feist.com/~srb
316-264-8008
FAX 264-4621
E-Mail: srb@feist.com

SAVOY, RUGGLES & BOHM, P. A.
ENGINEERING & SURVEYING


REVISED

PROJECT NUMBER
472-76-245-82740-000-000-001

| DRAWN | DESIGN | REVIEW | DATE | UTILITY | SRB JOB | SHEET TITLE | SHEET NO. |
|---|---|---|---|---|---|---|---|
| J. Lang/TEB | T.C.R. | JCR | Jan. 7, 1999 | | 539T | JOINT-2 | 4-1 |

1 of 2